


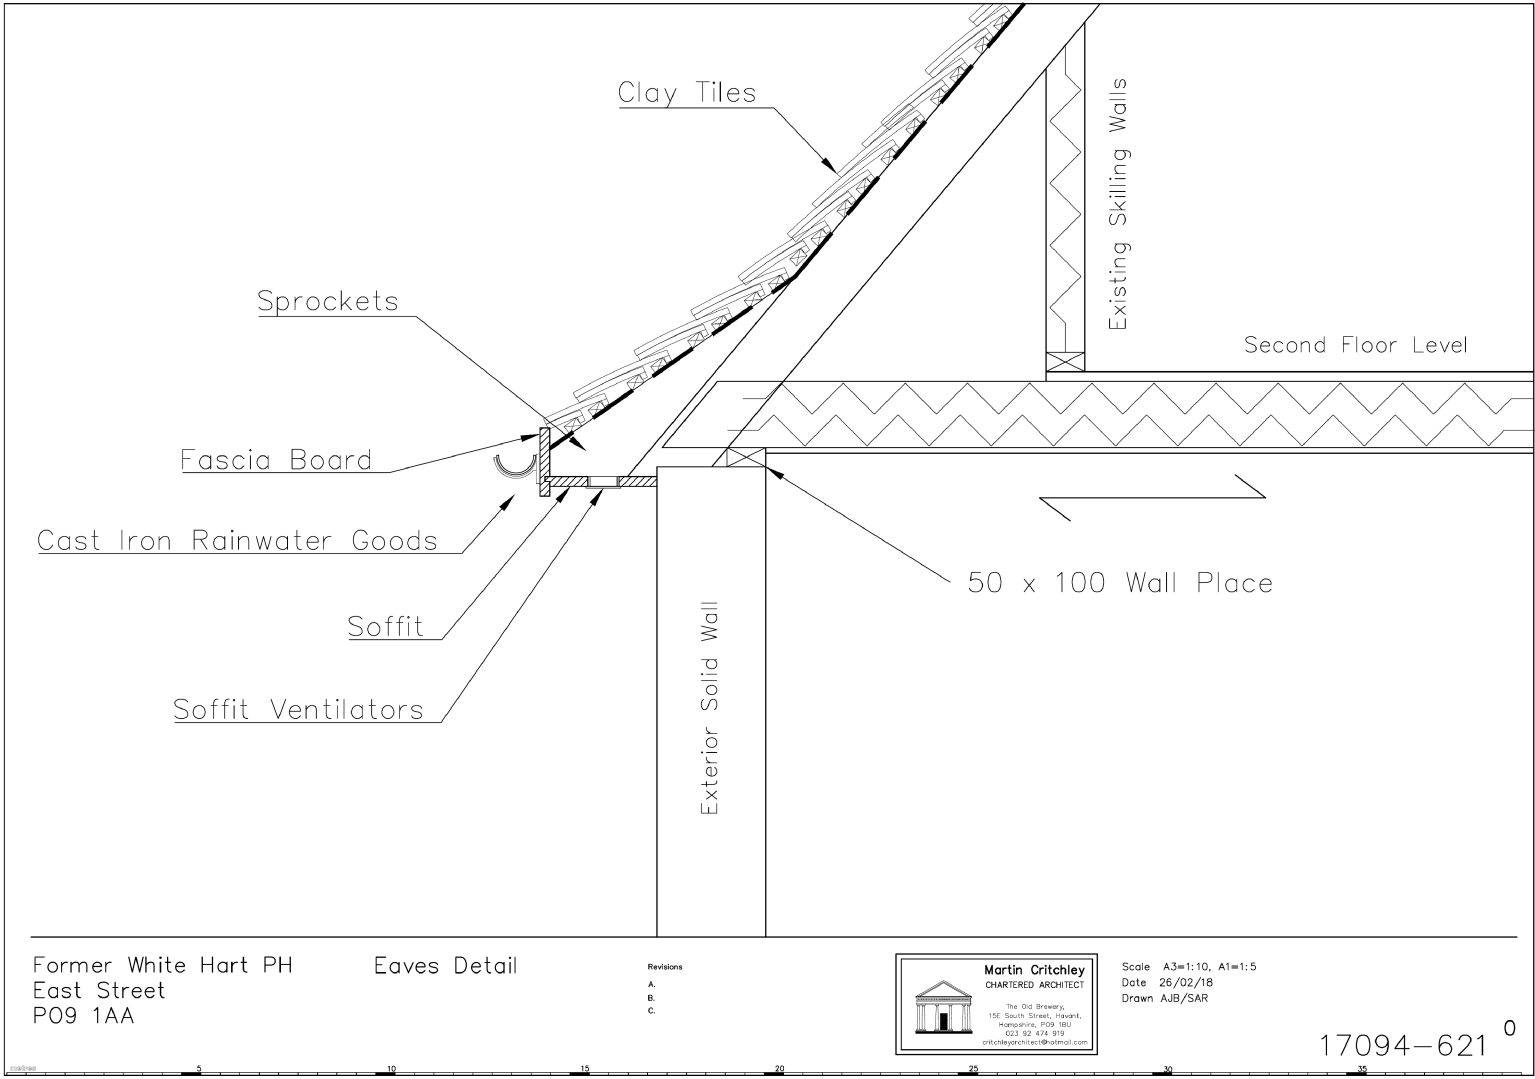

Former White Hart PH
East Street
P09 1AA

Eaves Detail

Revisions
A.
B.
C.



Scale A3=1:10, A1=1:5
Date 26/02/18
Drawn AJB/SAR

17094-621⁰