



A3 @ 1:250

SITE LAYOUT 1:250

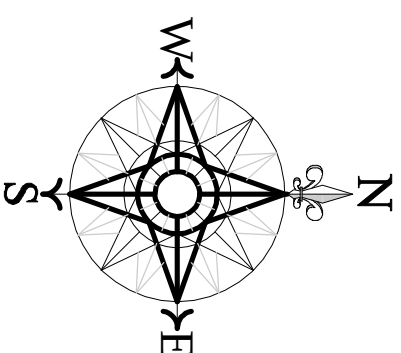

Indicative

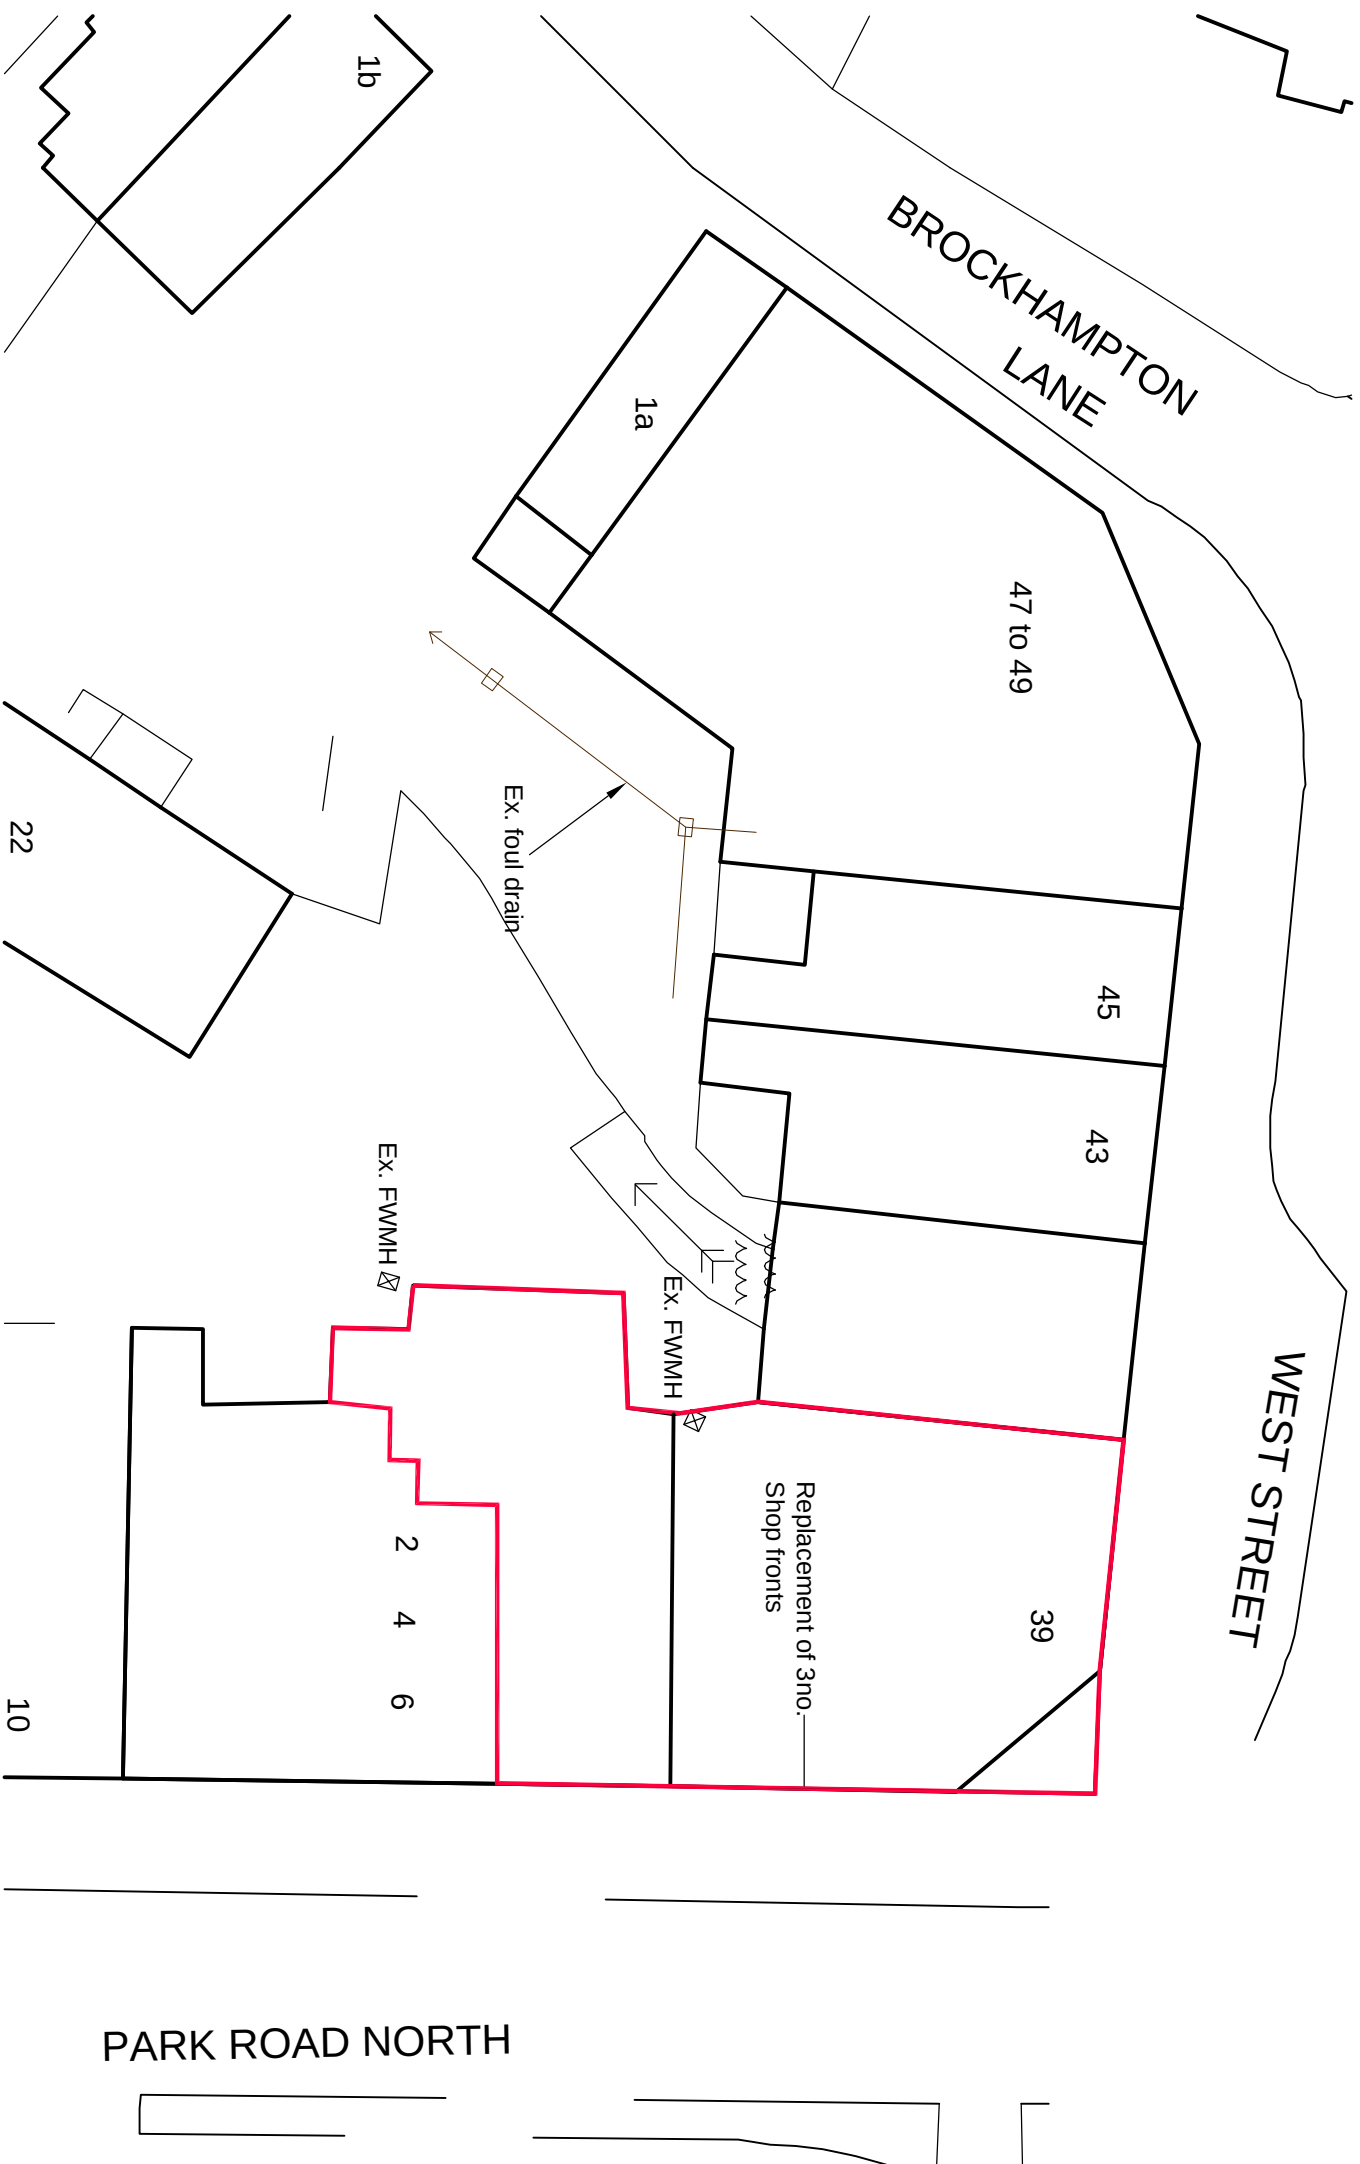

This drawing is the copyright of ADP Architects Ltd. It may not be altered or reproduced in any form, or passed onto Third Parties without the written consent of ADP Architects Ltd.

Crown Copyright. All rights reserved. Licence number 100022432

rev:	date:	note:

adp
richie + it
architects & urban designers

Tel: 0845 365 1475
Email: mail@adp-uk.co.uk
www.adparchitects.co.uk

Richmond Court, 79 Bodley Road, Park Gate, Southampton, SO31 1BA

project name/address:

Shop Front Replacement
39 West Street
Havant
PO9 1LA

client:

Geo & R Carrell Properties Ltd

drawing title:

Site Layout

job number:	drawing number:	revision:
1794	01	

drawing scale/size: 1:250 (A3)

date: Nov 2017

drawn: