


HAVANT BOROUGH
COUNCIL
07 NOV 2018
RECEIVED

Site Address: 52 Bembridge Drive, Hayling Island, PO11 9LU
Name: Nick Barker
Email: nick2barker@gmail.com
Telephone: 07770 632620

Ground Floor 'Fill In' Extension

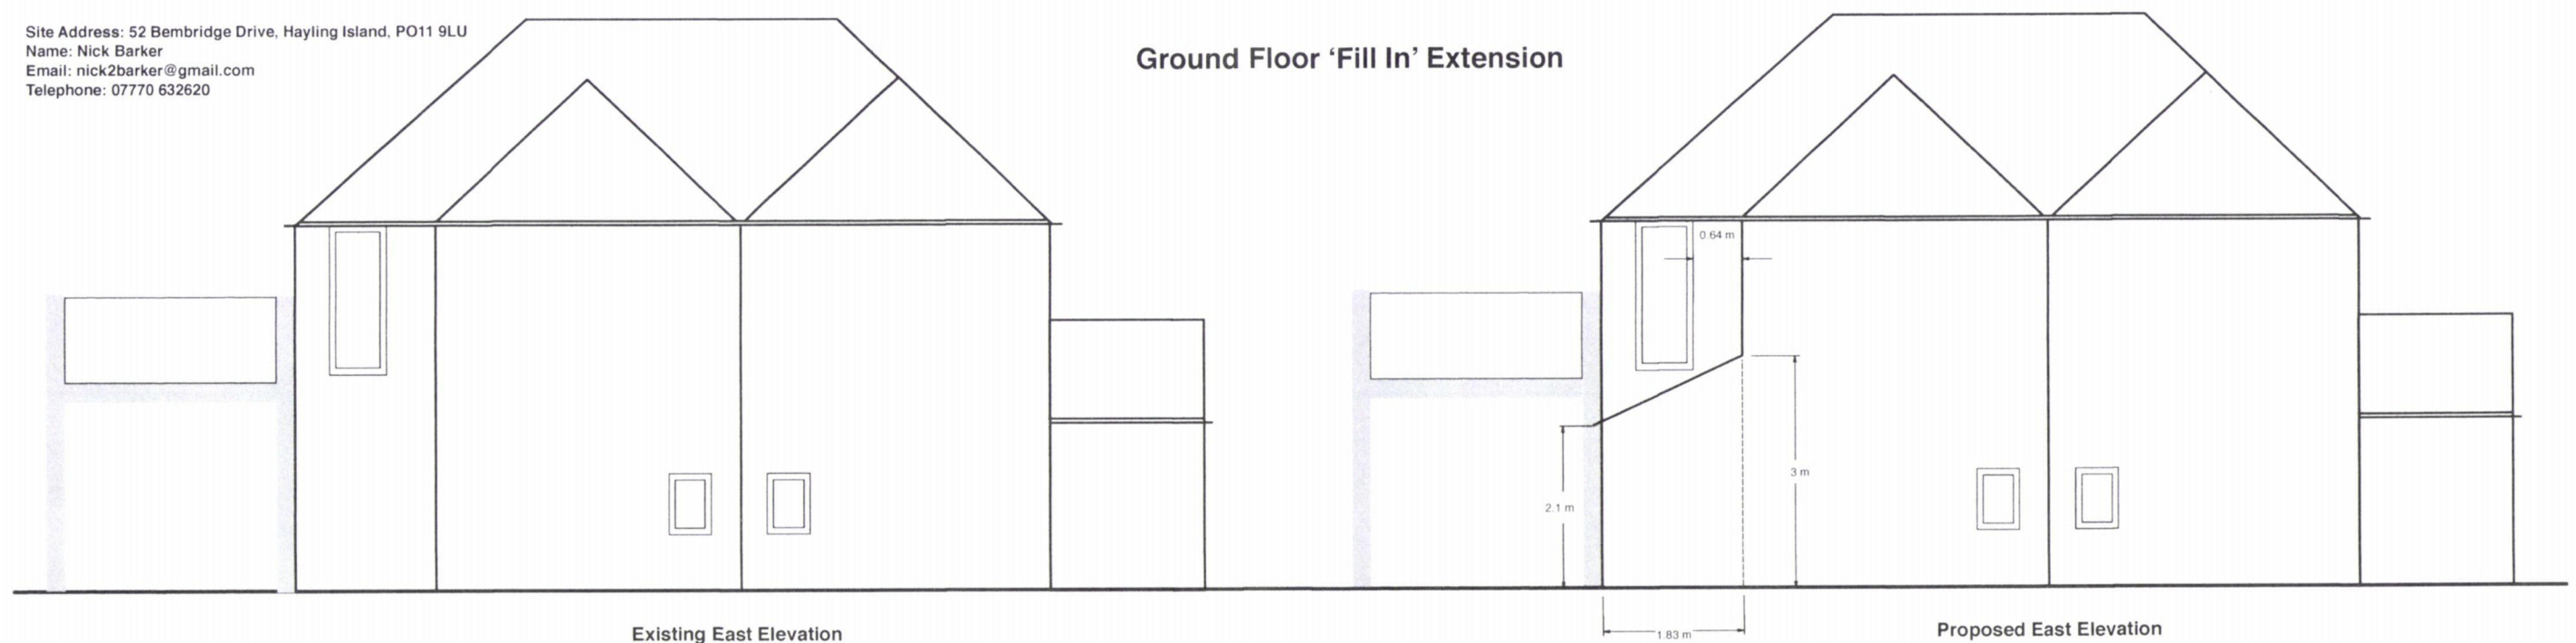

Existing East Elevation

Proposed East Elevation