



PHYSICAL SCALE IN METERS @ 1:100

NOTES:
This drawing has been produced solely for PLANNING/DESIGN.
Do not Scale from this Drawing except for planning purposes.
Any drainage shown is presumed and to be checked on site
before commencement of works.
This drawing is the copyright of MF Designs Ltd.

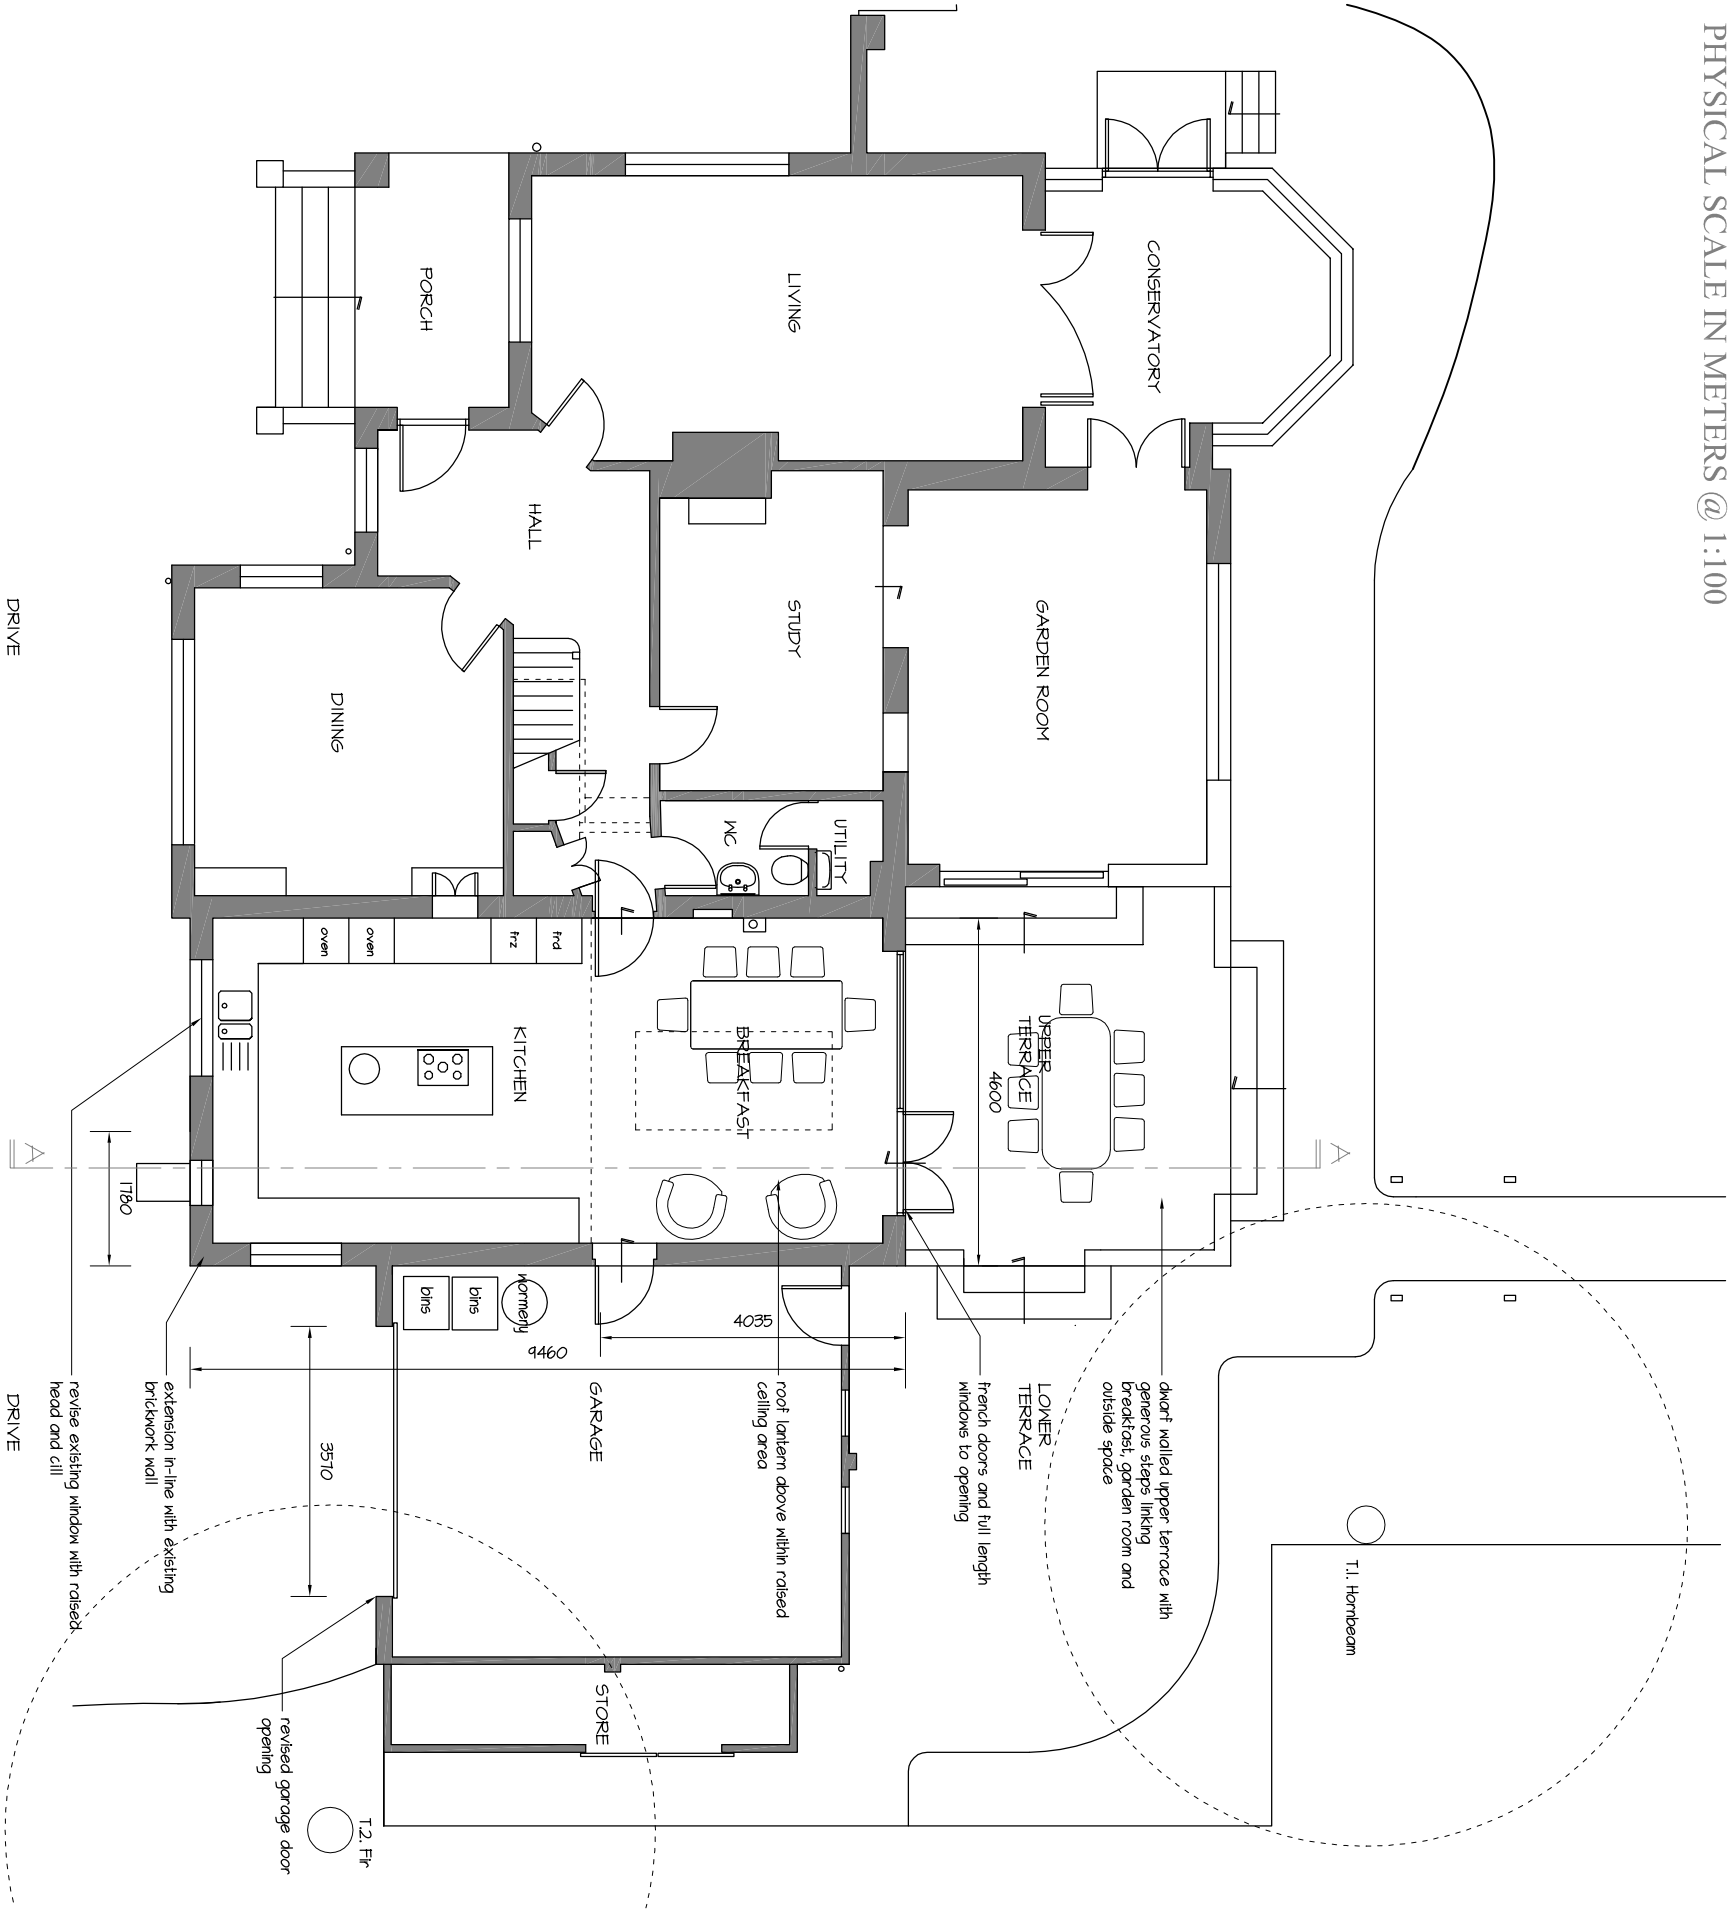

Proposed Ground

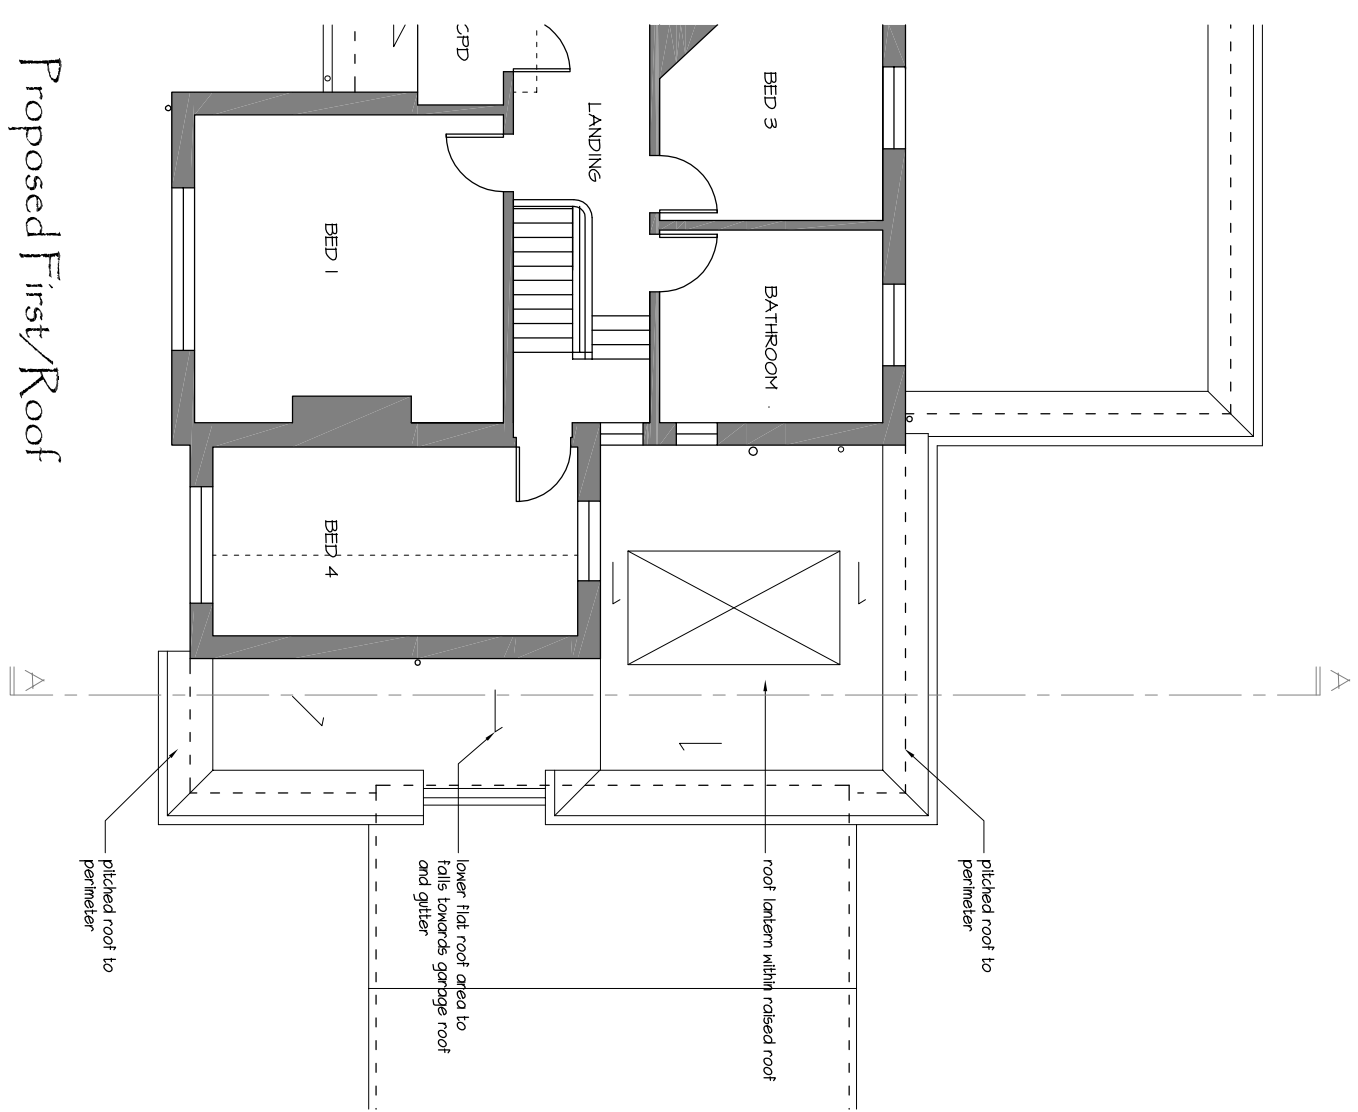

Proposed First/Roof

EXTENSION & ALTERATIONS - 16 Wade Court Road, Havant. PO9 2SU

mf designs ltd
Chartered Architects

36 Grove Road • Havant • Hampshire • PO9 1AR
Director: Martin Farrer RIBA • Co Registration No.4507379

t/f 02392 470967
e admin@mfdesigns.org.uk

Date: June 2018 Job No: 3200
Scale: 1:100 Dwg No: P_01A