


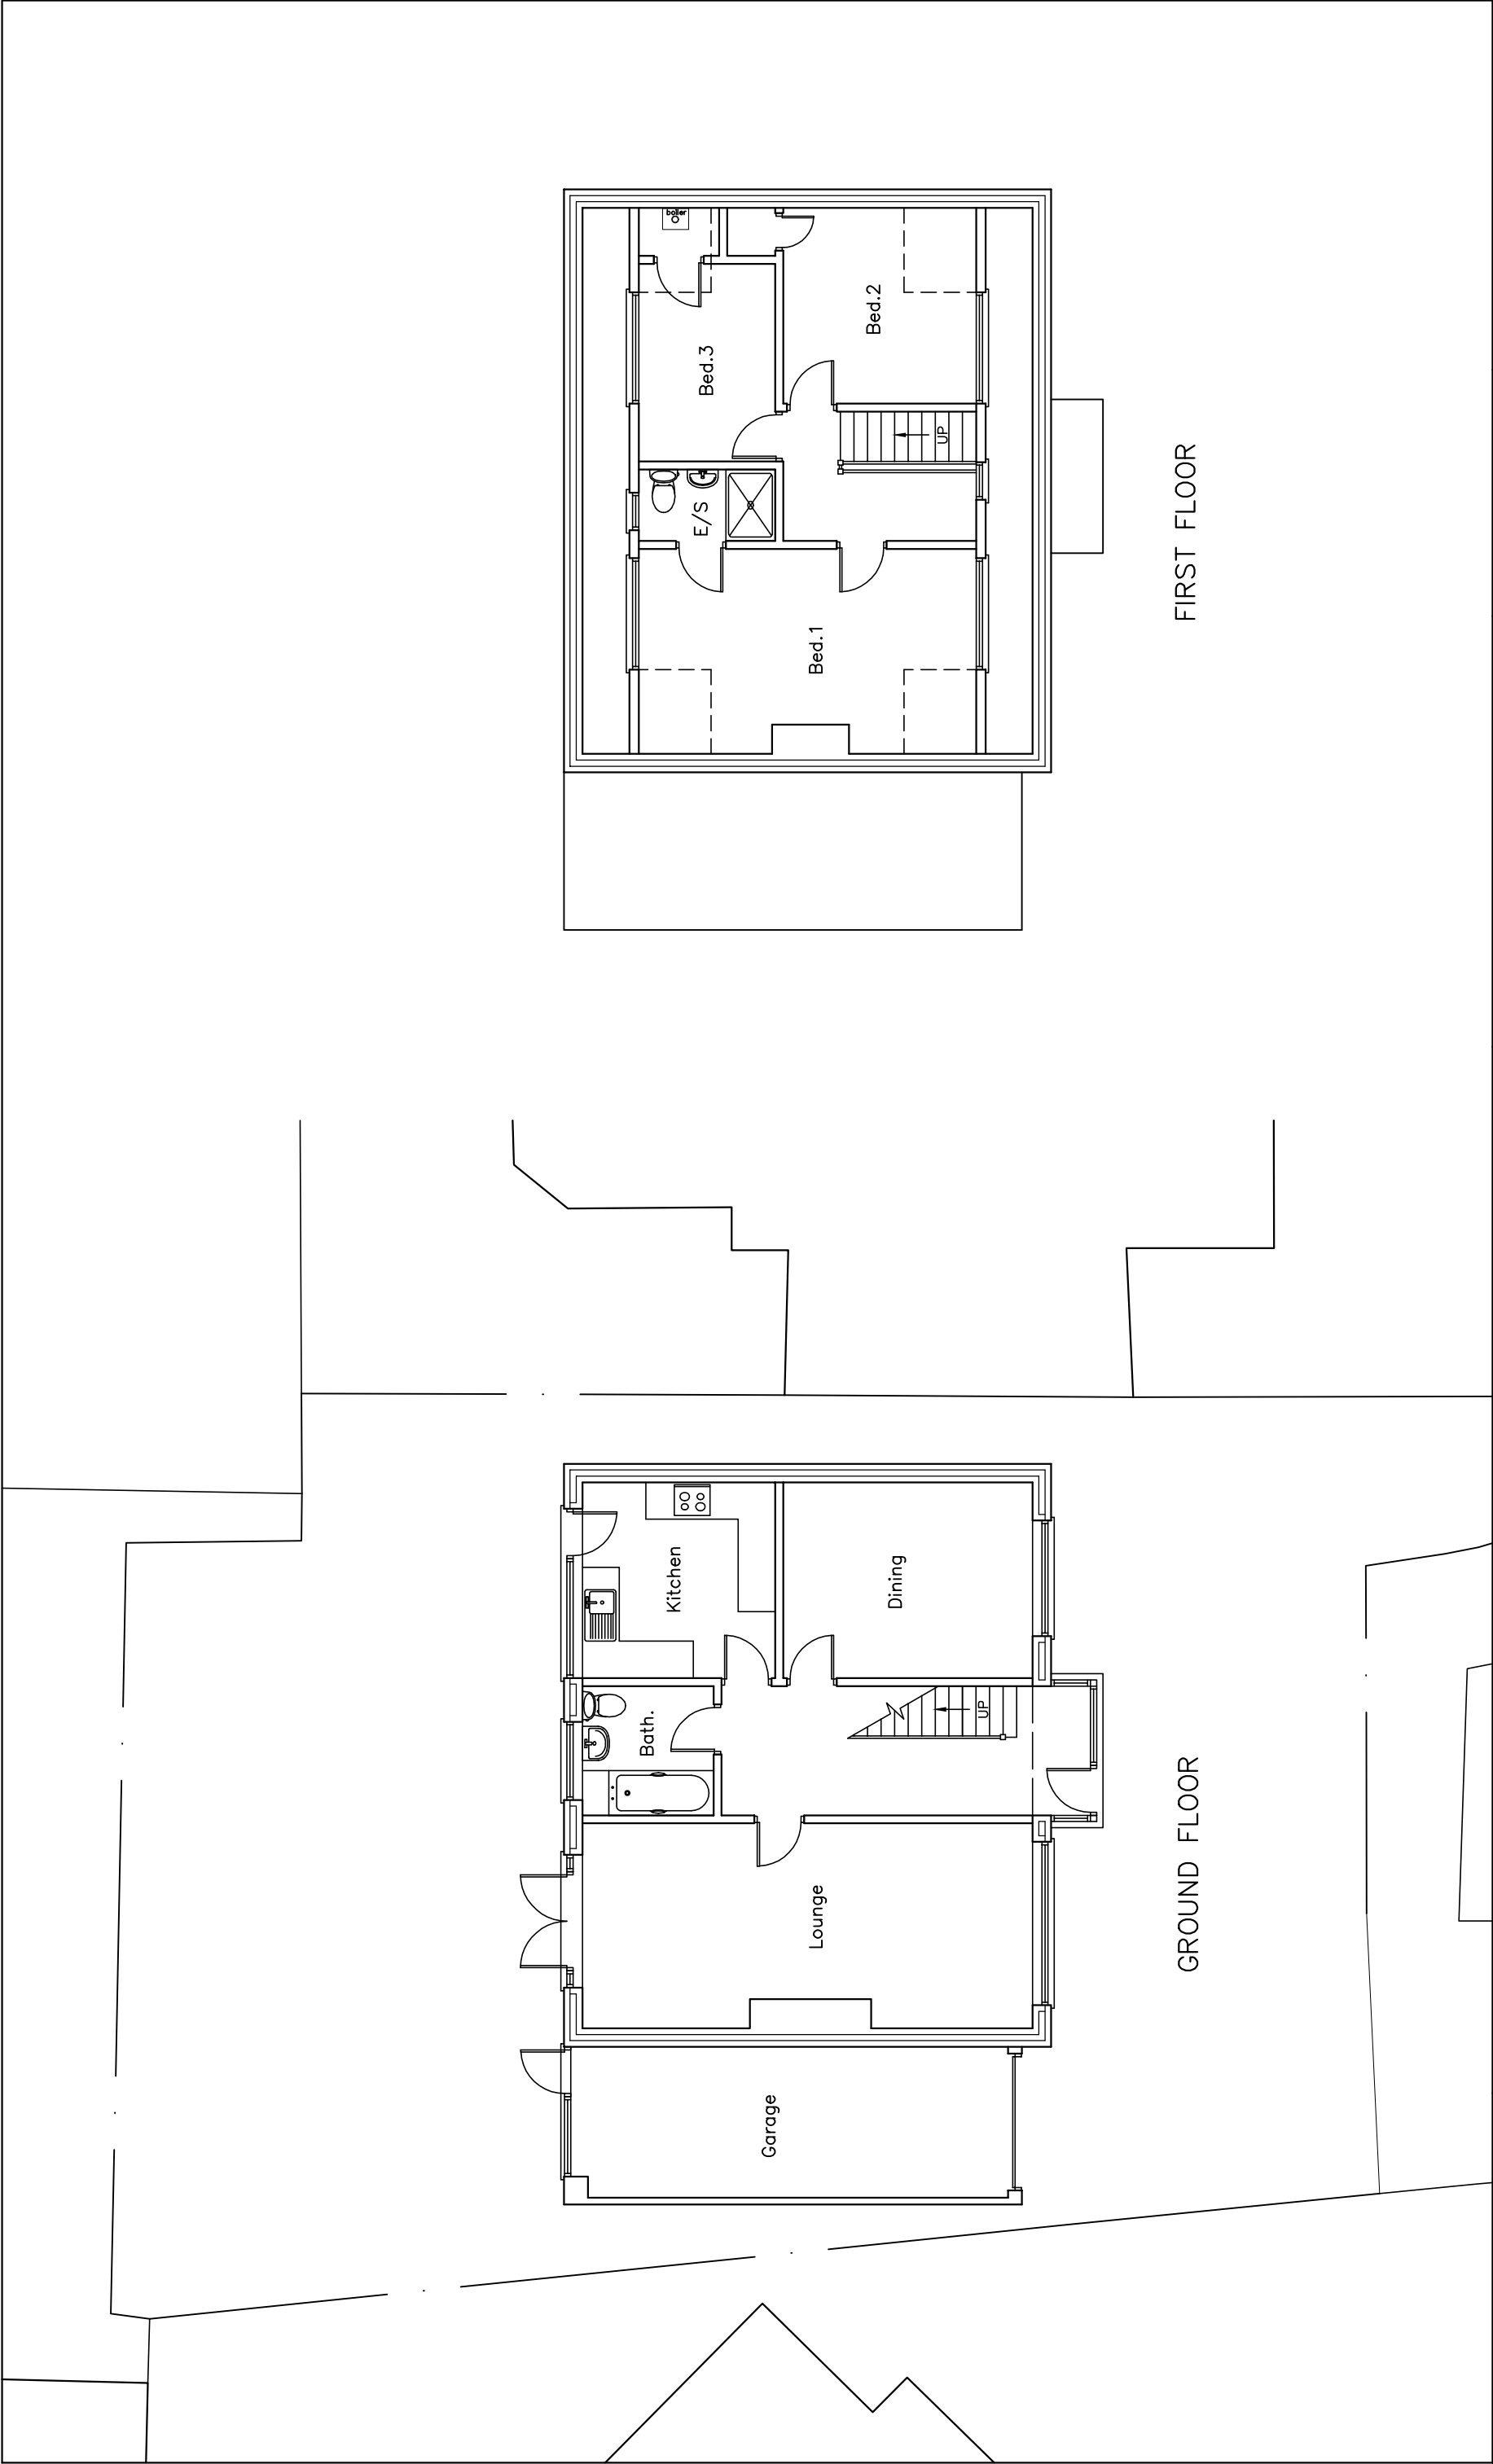

43 Deverell Place, Widley, Waterlooville, P07 5ED	SURVEY PLANS		 Critchley Architecture And Design Contact: 02392 474 919 info@caad.online The Old Brewery, 15E South Street, Havant, PO9 1BU		Scale A3 = 1:100 Drawn JHL Date 09/05/18	18055-2010
	Revisions a) Note/Date/Initial b) c) d)					

10m

20m

30m

40m