
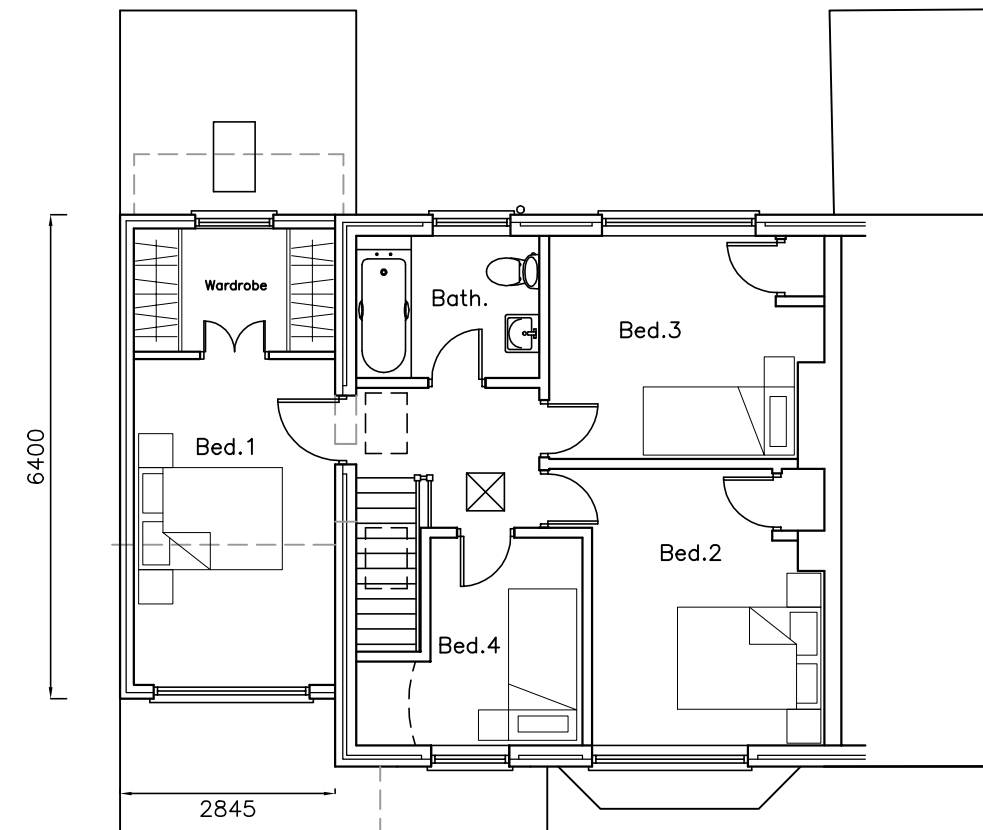


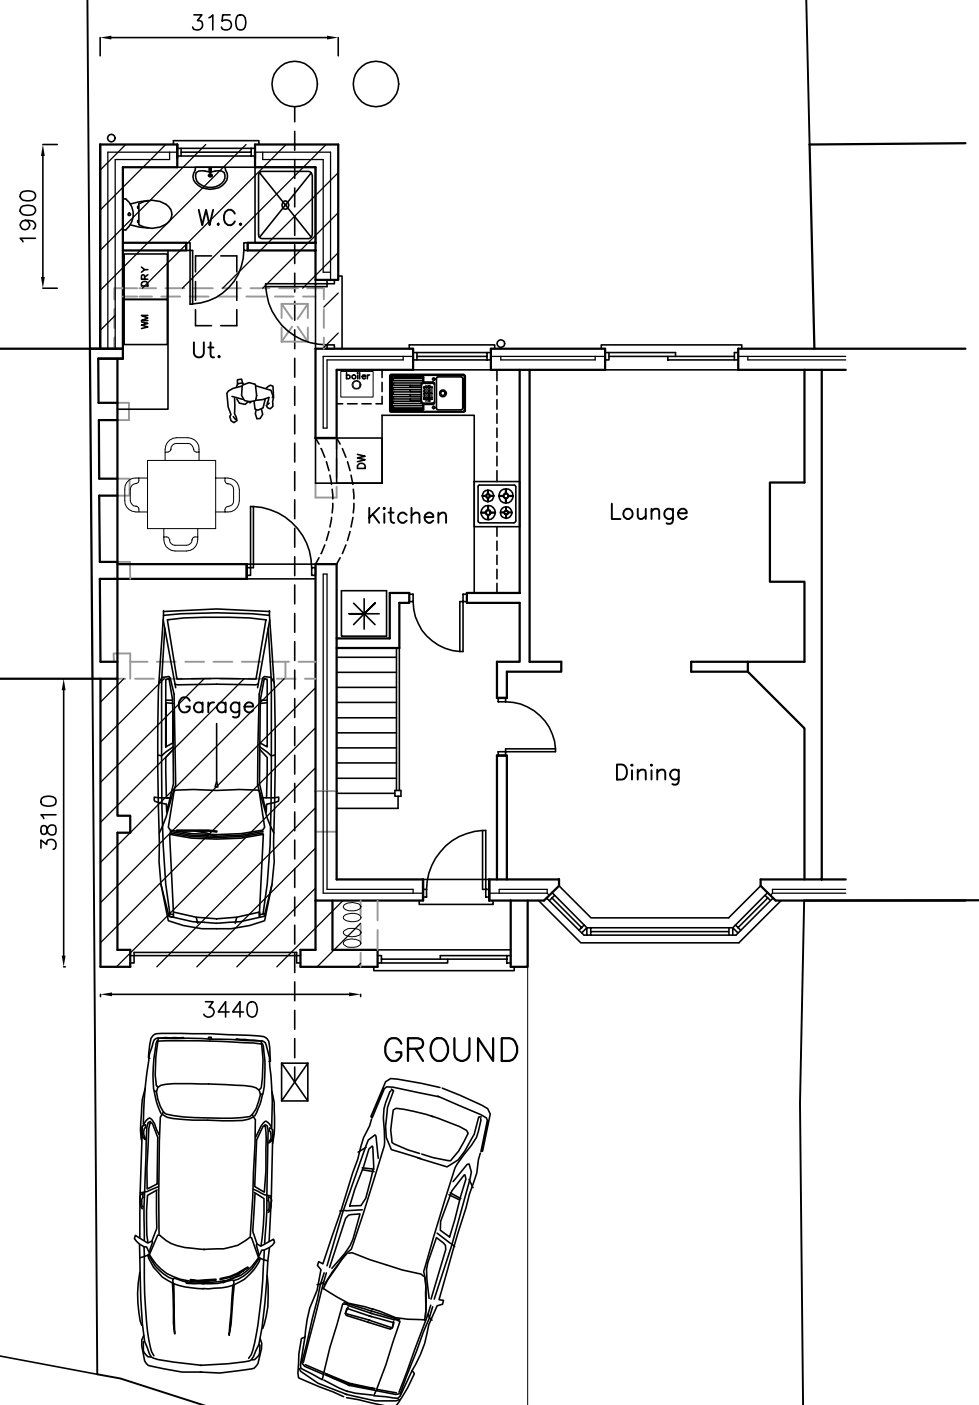

FIRST

41 Ward Crescent
Emsworth
PO10 7RR


PROPOSAL PLAN

Revisions
a) Client revisions/05.06.18/JHL
b) Annotated/07.06.18/JHL
c)
d)

CAD

Critchley Architecture And Design
Contact: 02392 474 919 | info@caad.online

The Old Brewery, 15E South Street, Havant, PO9 1BU

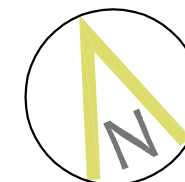

Scale A3 = 1:100
Drawn JHL
Date 22/05/18

18058-401 ^B

10m

20m

30m

40m