



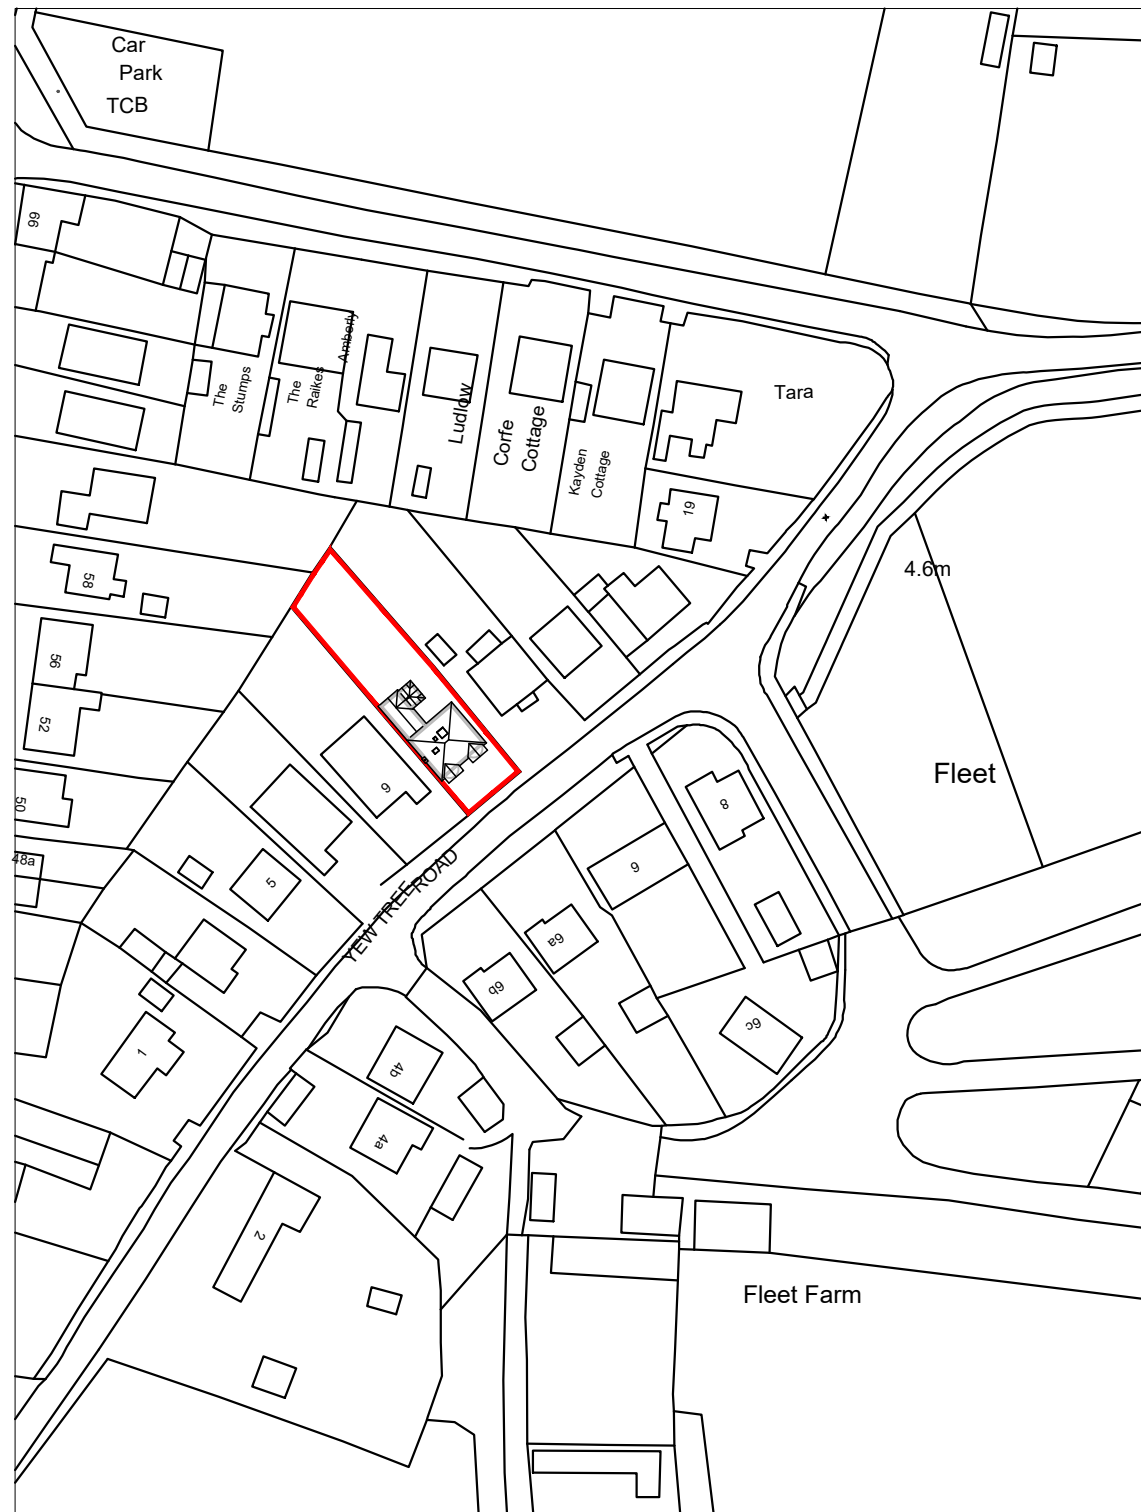

LOCATION PLAN 1:1250

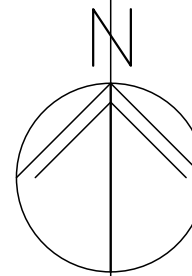


BLOCK PLAN 1:500

11 Yew Tree Rd,
Hayling Island,
PO11 0QE

SITE PLANS

Revisions

- A.
- B.
- C.
- D.

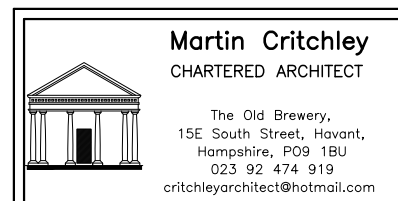

Scale A3 = AS SHOWN
Date 22/01/18
Drawn OS

18005-101⁰

© Crown Copyright
All rights reserved.
Reproduced by Permission.
Licence No. 100046837