




EXISTING ELEVATION 4

Scale 1:50 @ A1

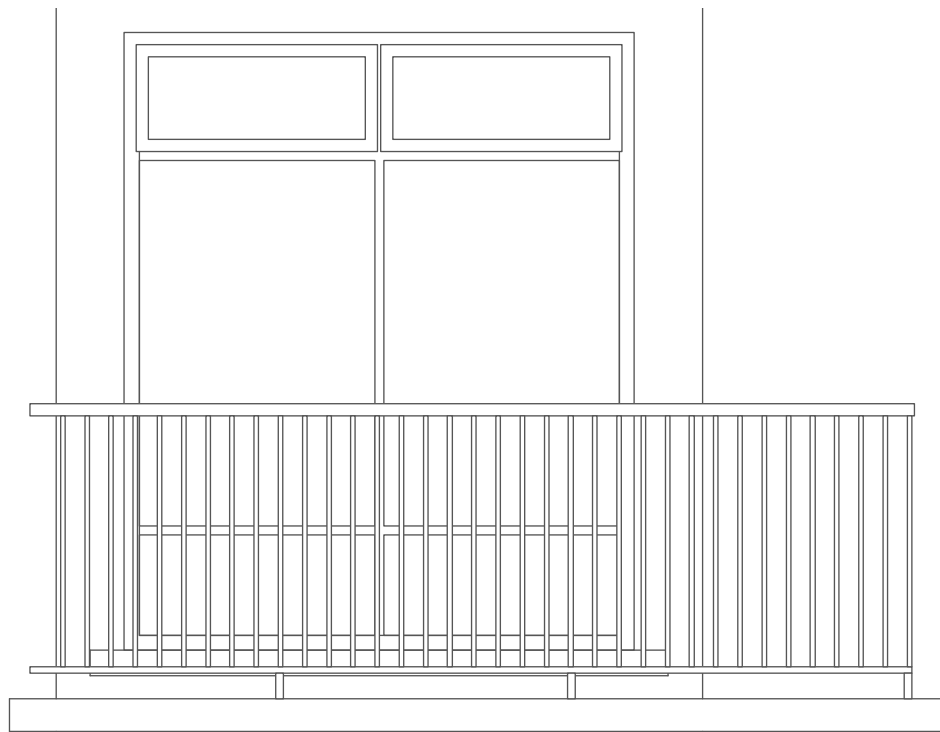

EXISTING BALCONY RAILING TYPE 1

Scale 1:25 @ A1



EXISTING BALCONY RAILING TYPE 2

Scale 1:25 @ A1

EXISTING ELEVATIONS: ELEVATION 4 PADNELL AVENUE



PICTURES OF THE EXISTING BALCONIES



KEY PLAN

Scale 1:500 @ A1



Chartered Architects
Chartered Building Surveyors
Interior Designers
CDM Services

3 GP Centre, Yeoman Road,
Ringwood, Hampshire, BH24 3FF
+44 (0)1425 472 833
www.kendallkingscott.co.uk

Project
Balcony Replacement Works
Client
The Guinness Partnership

Scale
1:50
Paper Size
A1
Filename
180641.vwx

© Copyright Do not scale this drawing

Rev Date By Ap Note

Drawing Title
Existing Elevations: Elevation 4
Padnell Avenue

Project Number
180641 1313 P01

Date
31/08/18
Drawn
EN
Checked
AL
Status
PLANNING

Check all dimensions and levels on site

Only to be used on the site for which designed. The electronic transmission of design information contained in this drawing is carried out without any liability for any errors or inaccuracies which may occur. The reproduction of amended or updated information from the user design information by the user and Kendall Kingscott Ltd. and from its responsibility to respect third party information.