

NOTES:

# Proposed Ground Floor

Client:

Location:

260-262  
London Road  
Waterlooville  
PO7 7HG

Scale: 1:100 @ A2

Scale: 1:200 @ A4

0 2M




Date:

19.07.18

Drawn BY:

Dr's No:

Rev:

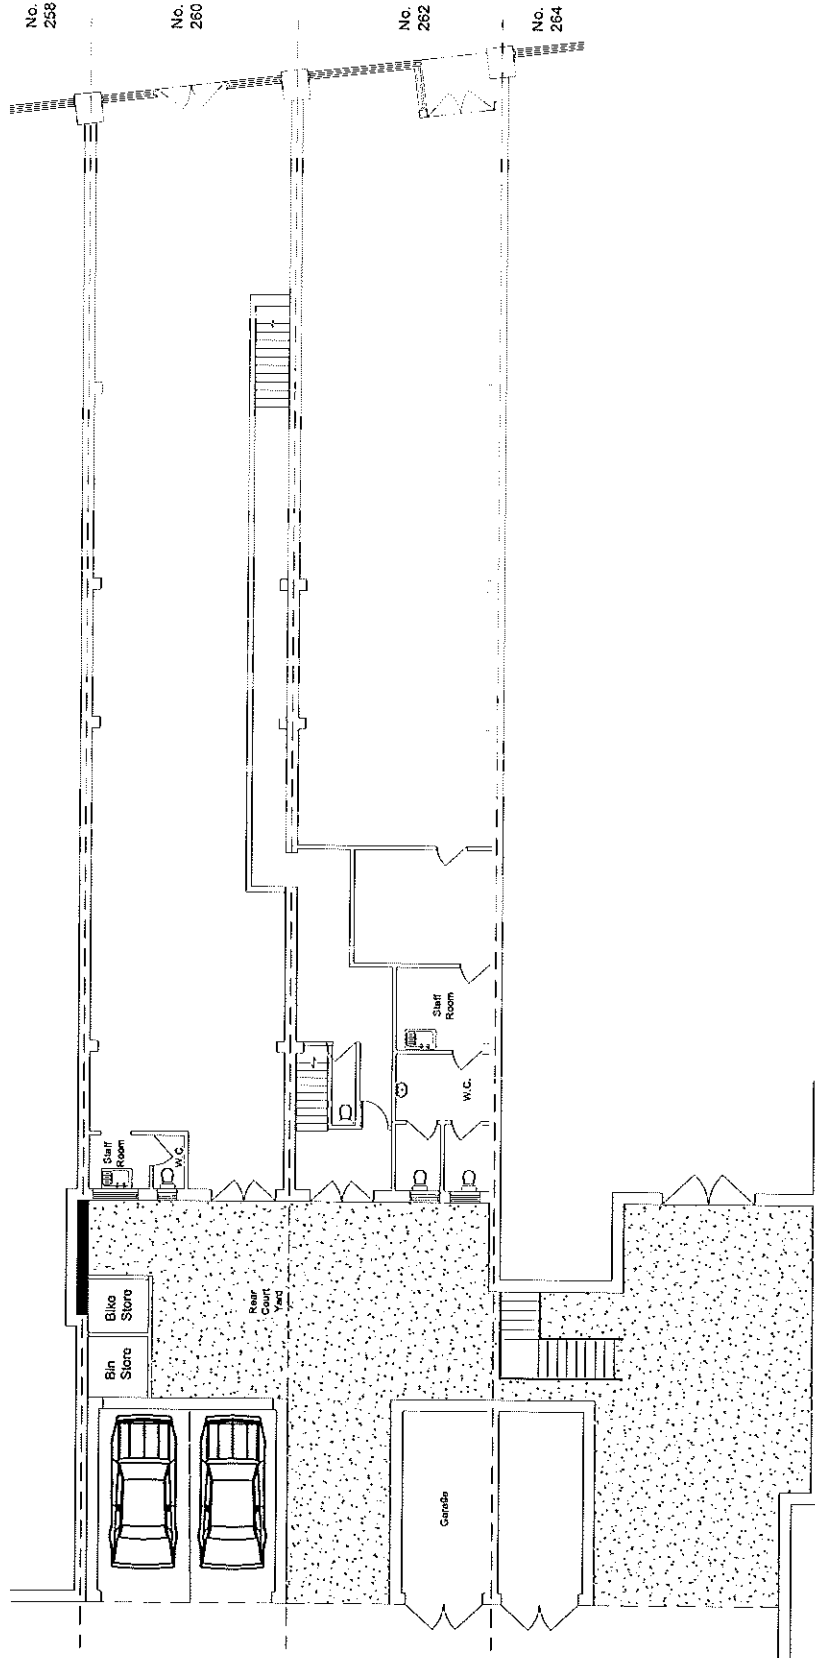

HAVANT BOROUGH COUNCIL  
DEVELOPMENT CONTROL  
14 AUG 2018  
**RECEIVED**