


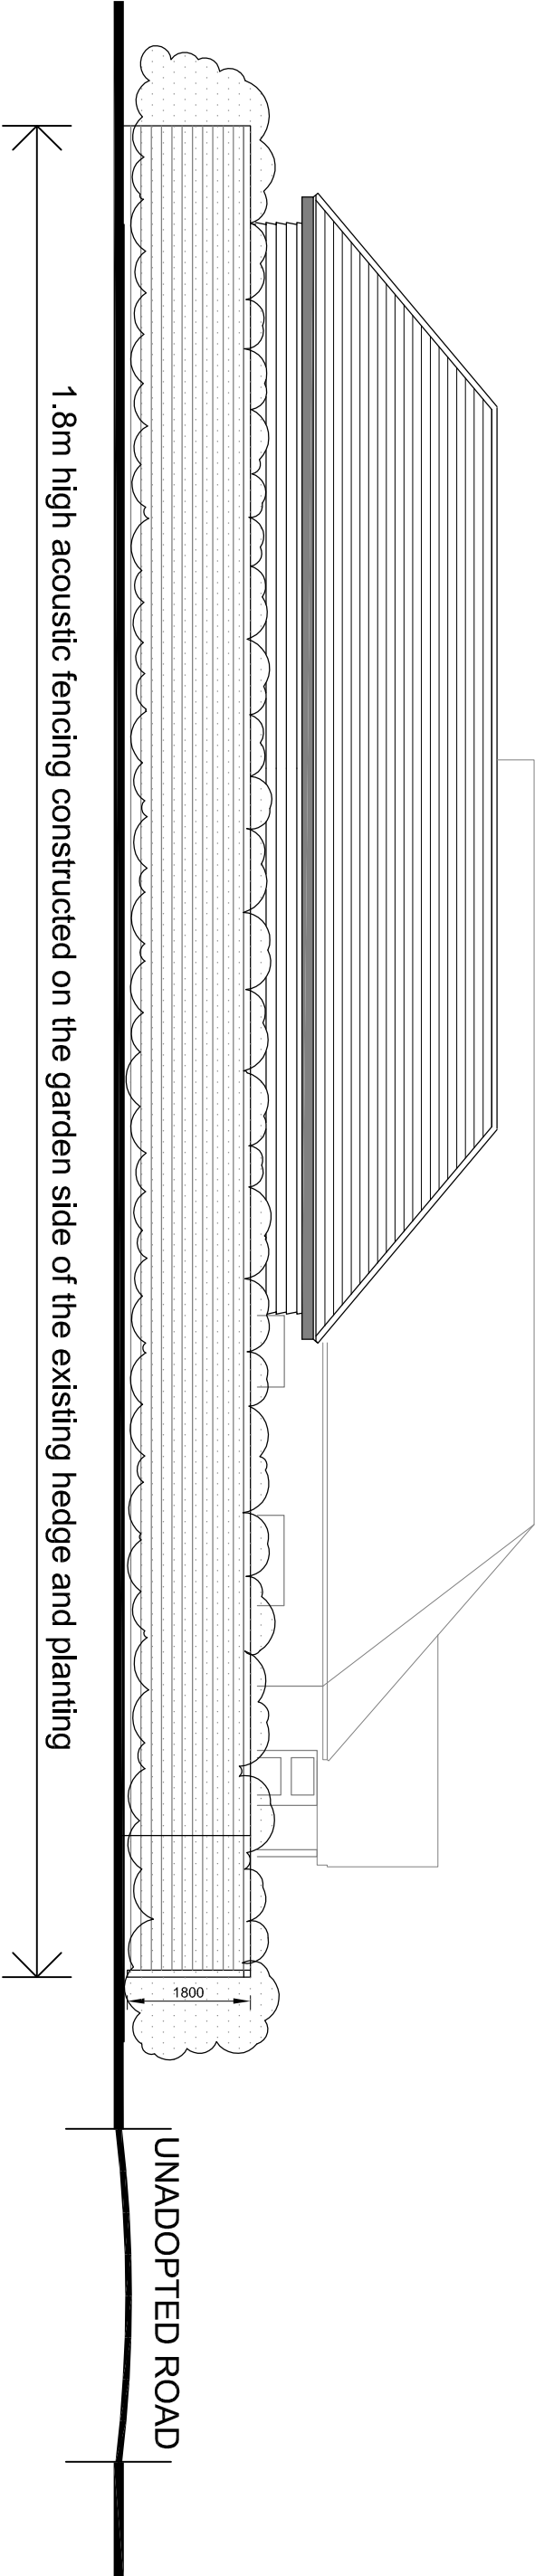

PROPOSED ELEVATION FACING EAST ALONG HAVANT ROAD

|                                                              |              |    |  |
|--------------------------------------------------------------|--------------|----|--|
| PROPOSED STABLE BLOCK<br>AND ANNEX ART STUDIO<br>POUND HOUSE |              |    |  |
| PROPOSED ACOUSTIC FENCE                                      |              |    |  |
| APRIL 2018                                                   | 1 : 100 @ A3 |    |  |
| Drg No. PH108                                                | REV B        | JG |  |