



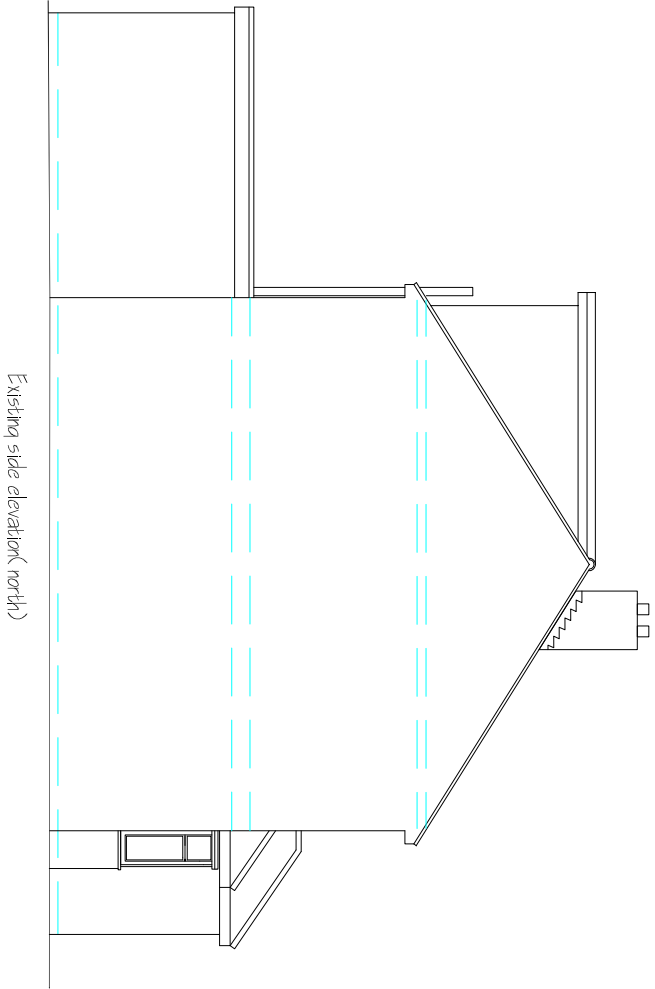


Existing side elevation(north)

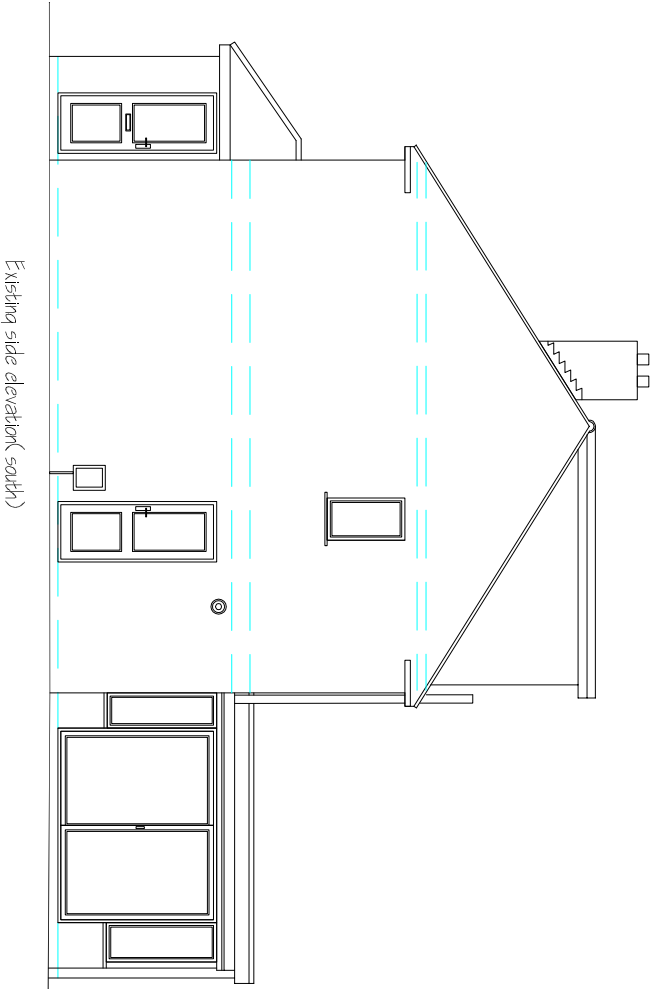


Existing side elevation(south)

SCALE 1:100

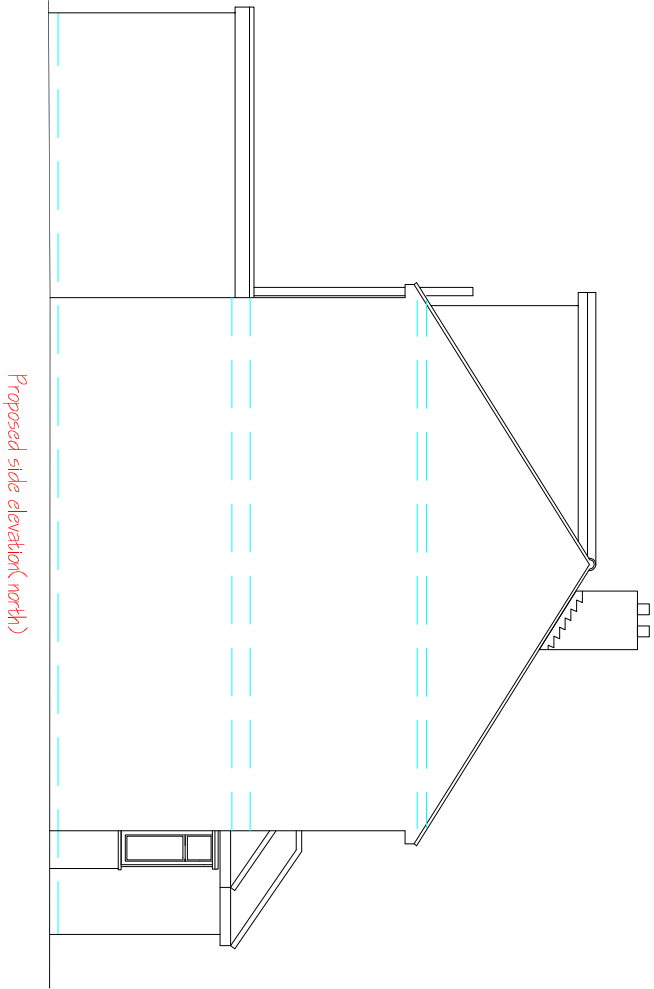

Proposed side elevation(north)

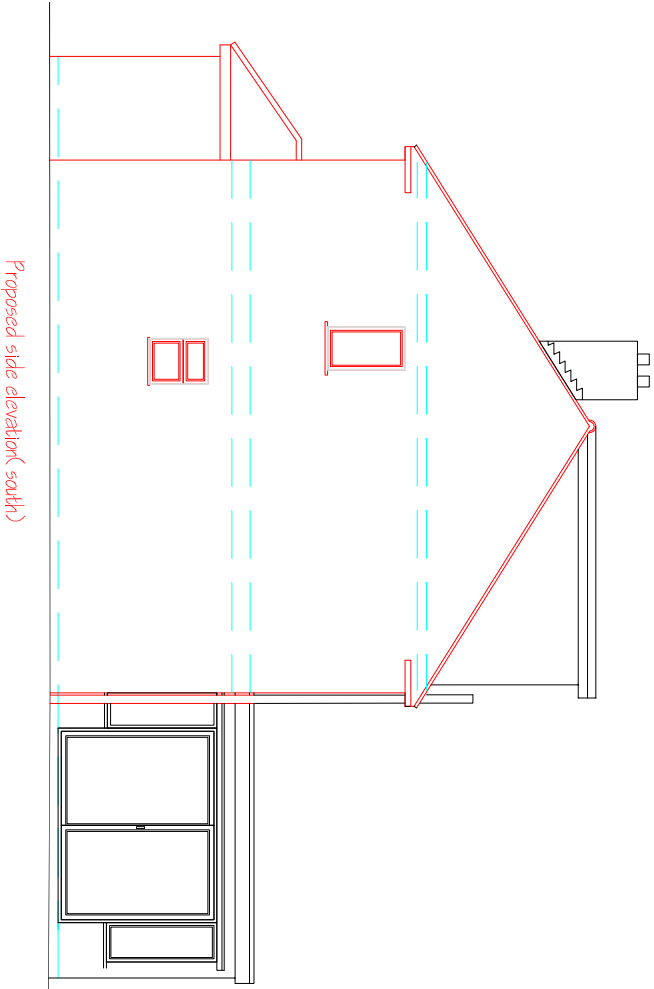

Proposed side elevation(south)

MR&MRS HORE 19 WOODGREEN AVE BEDHAMPTON P09 3EB		DRAWING NUMBER: 104	DATE 27/8/18
		TITLE: EXISTING AND PROPOSED ELEVATION 2	SCALE 1:100