



PROPOSED

1150 LINE THROUGH WITH EXISTING HOUSE 2000

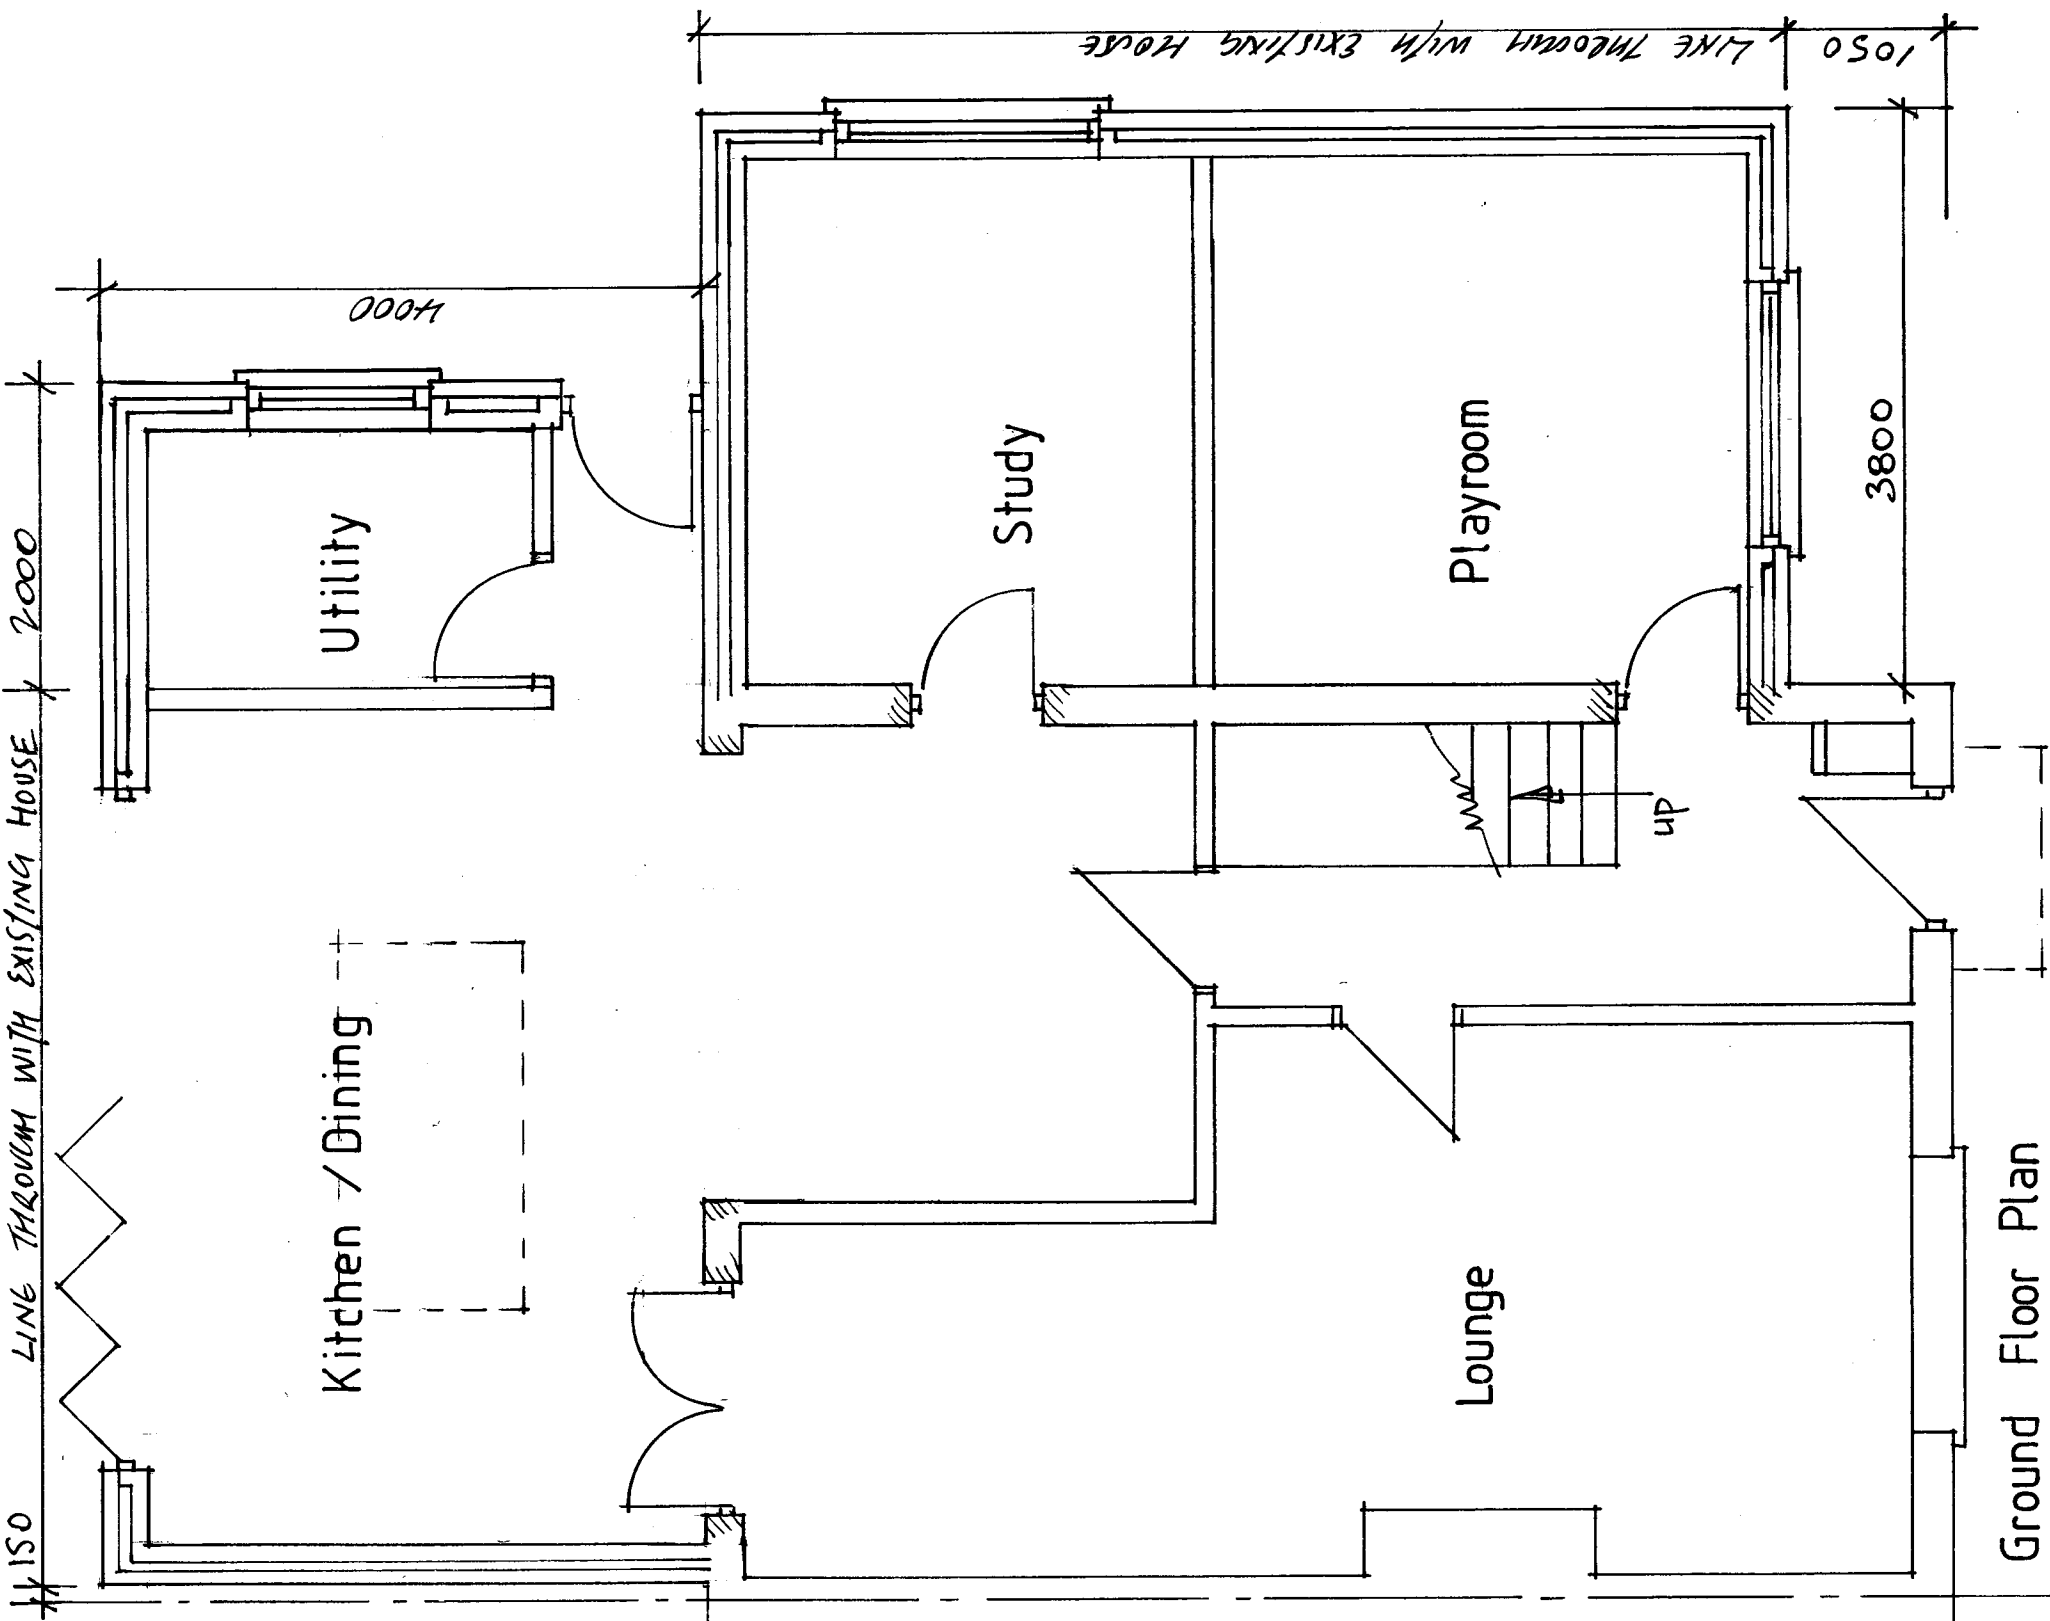

Ground Floor Plan

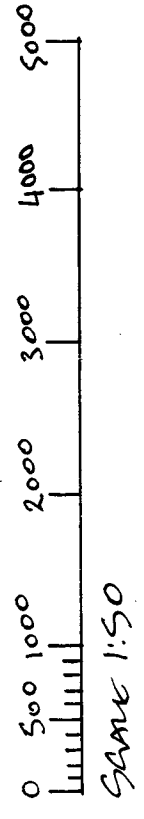

2 Wigan Crescent
Bedhampton

Sept 1:50
February 2018