
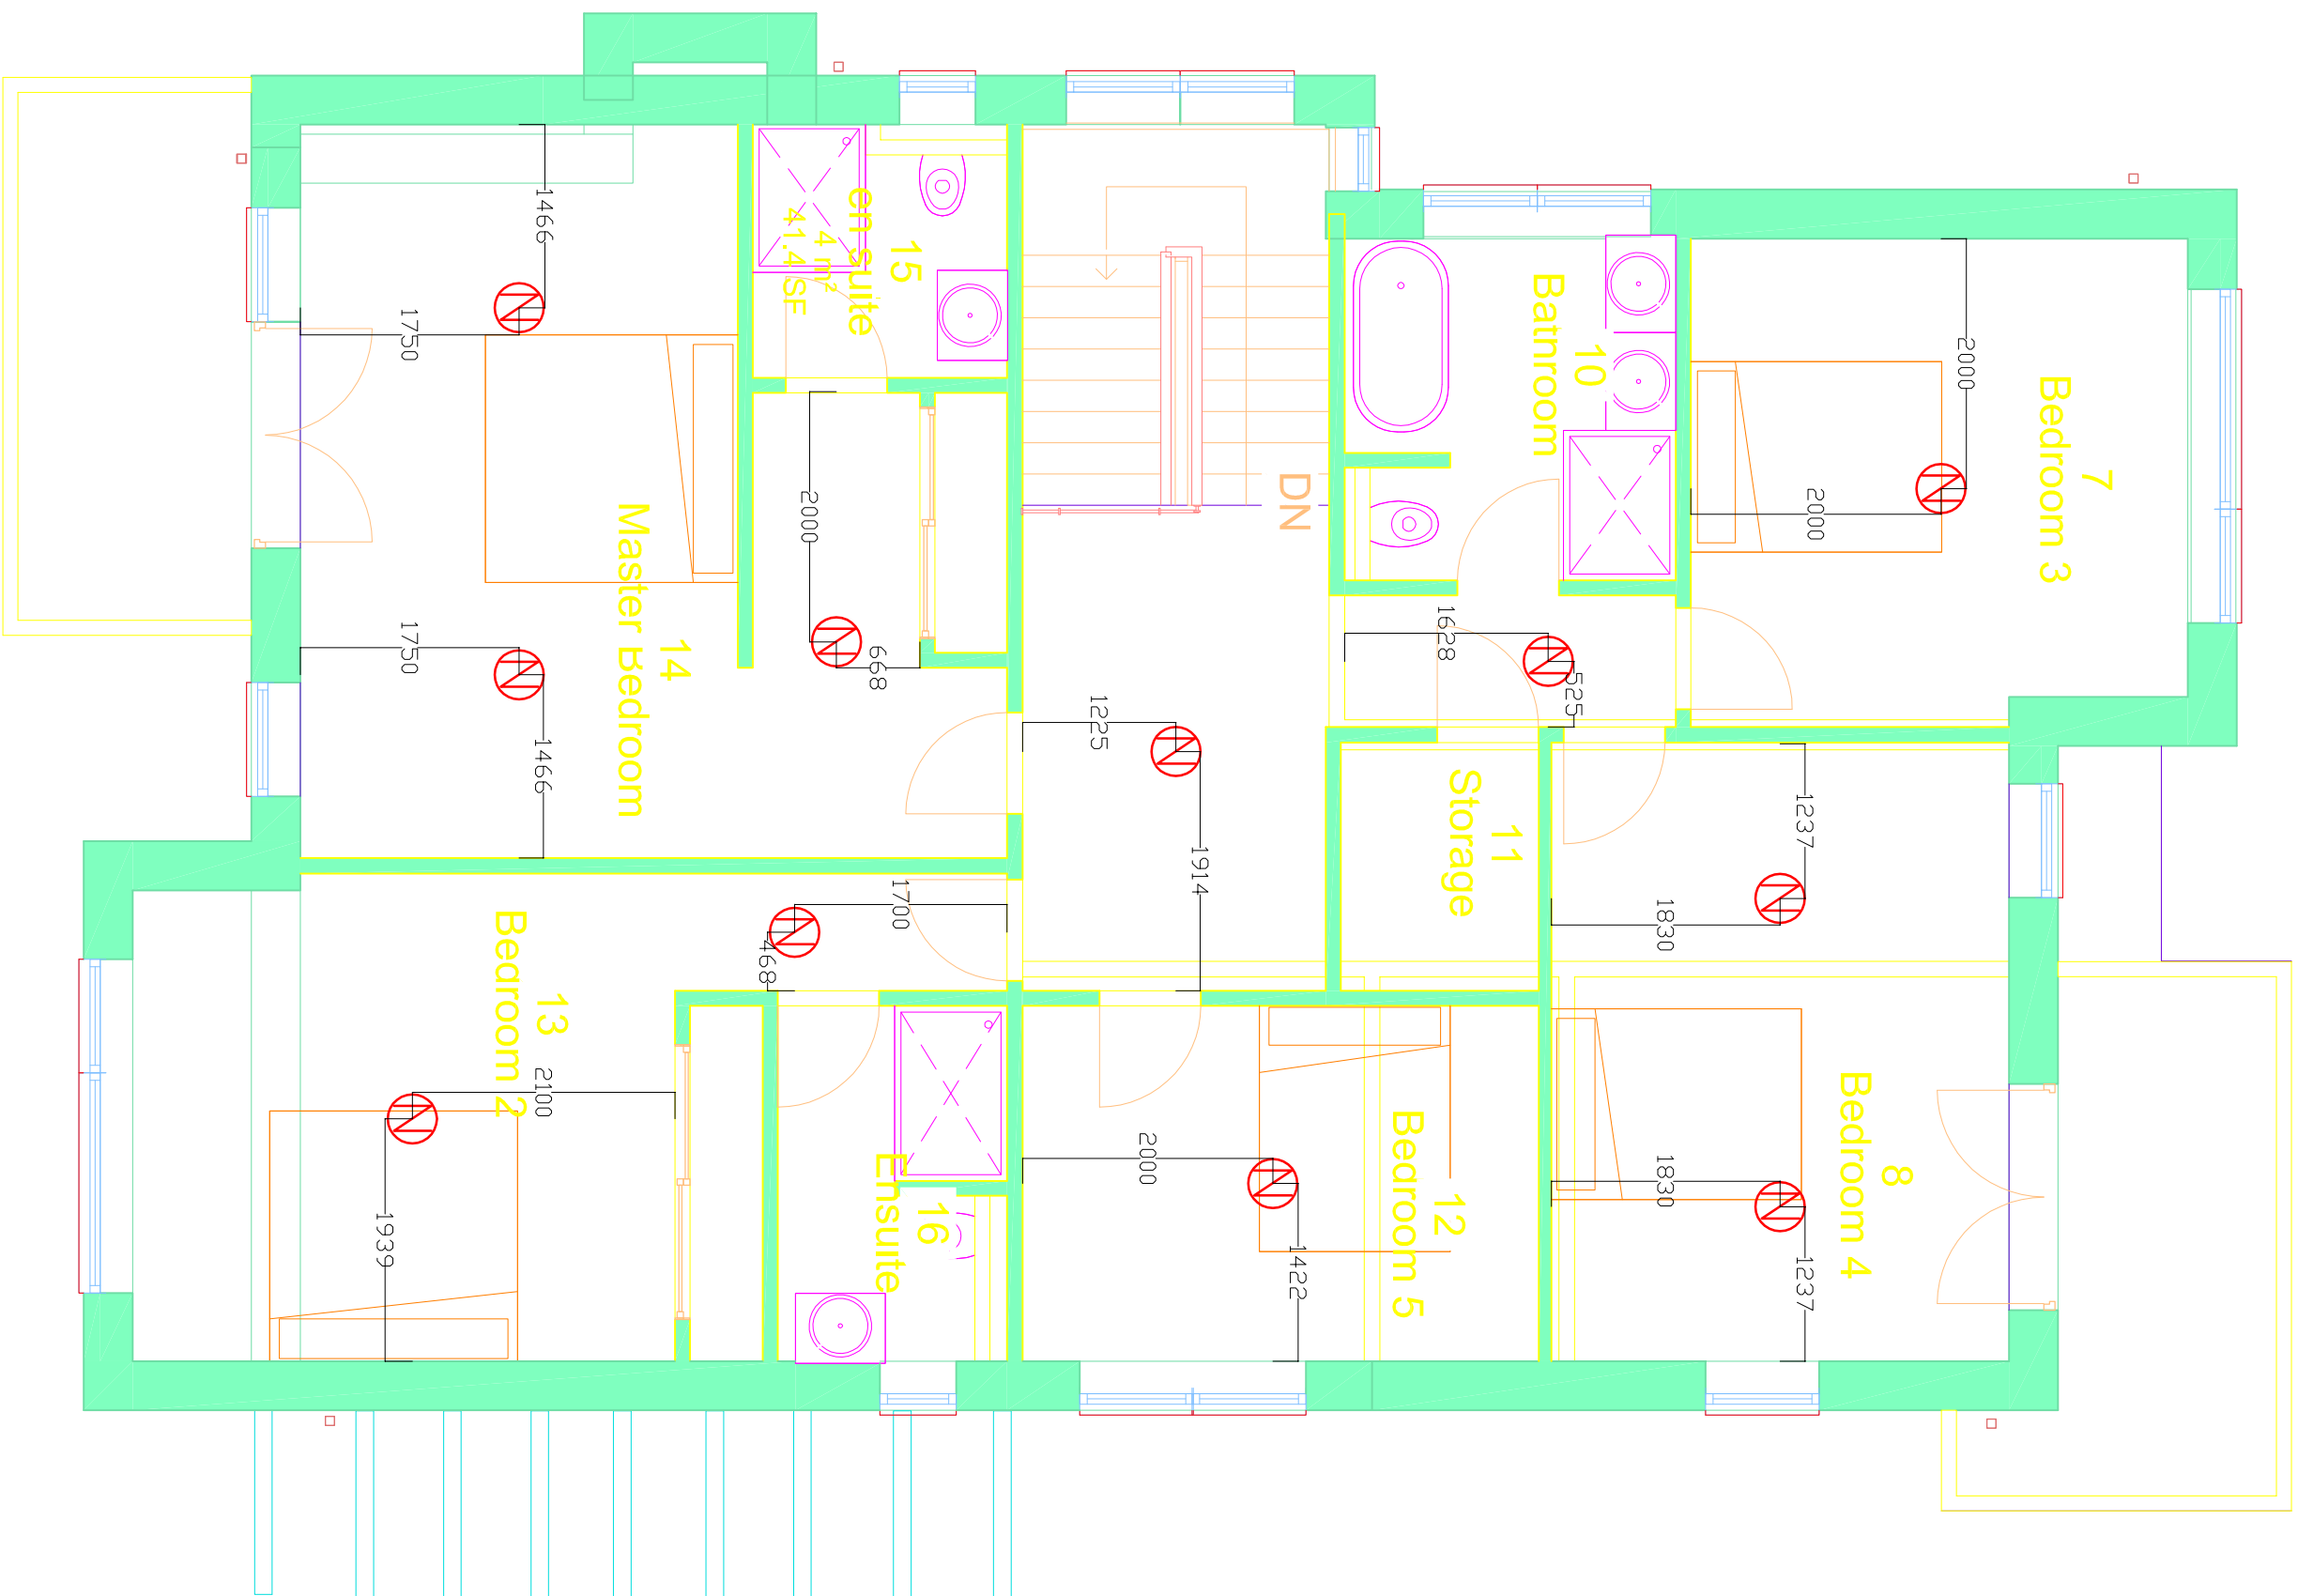


Park House
10 Park Street
Bristol
BS1 5HX
T: 0117 3178140
F: 0117 3178141
e: enquiries@quantumfog.co.uk
w: quantumfog.co.uk

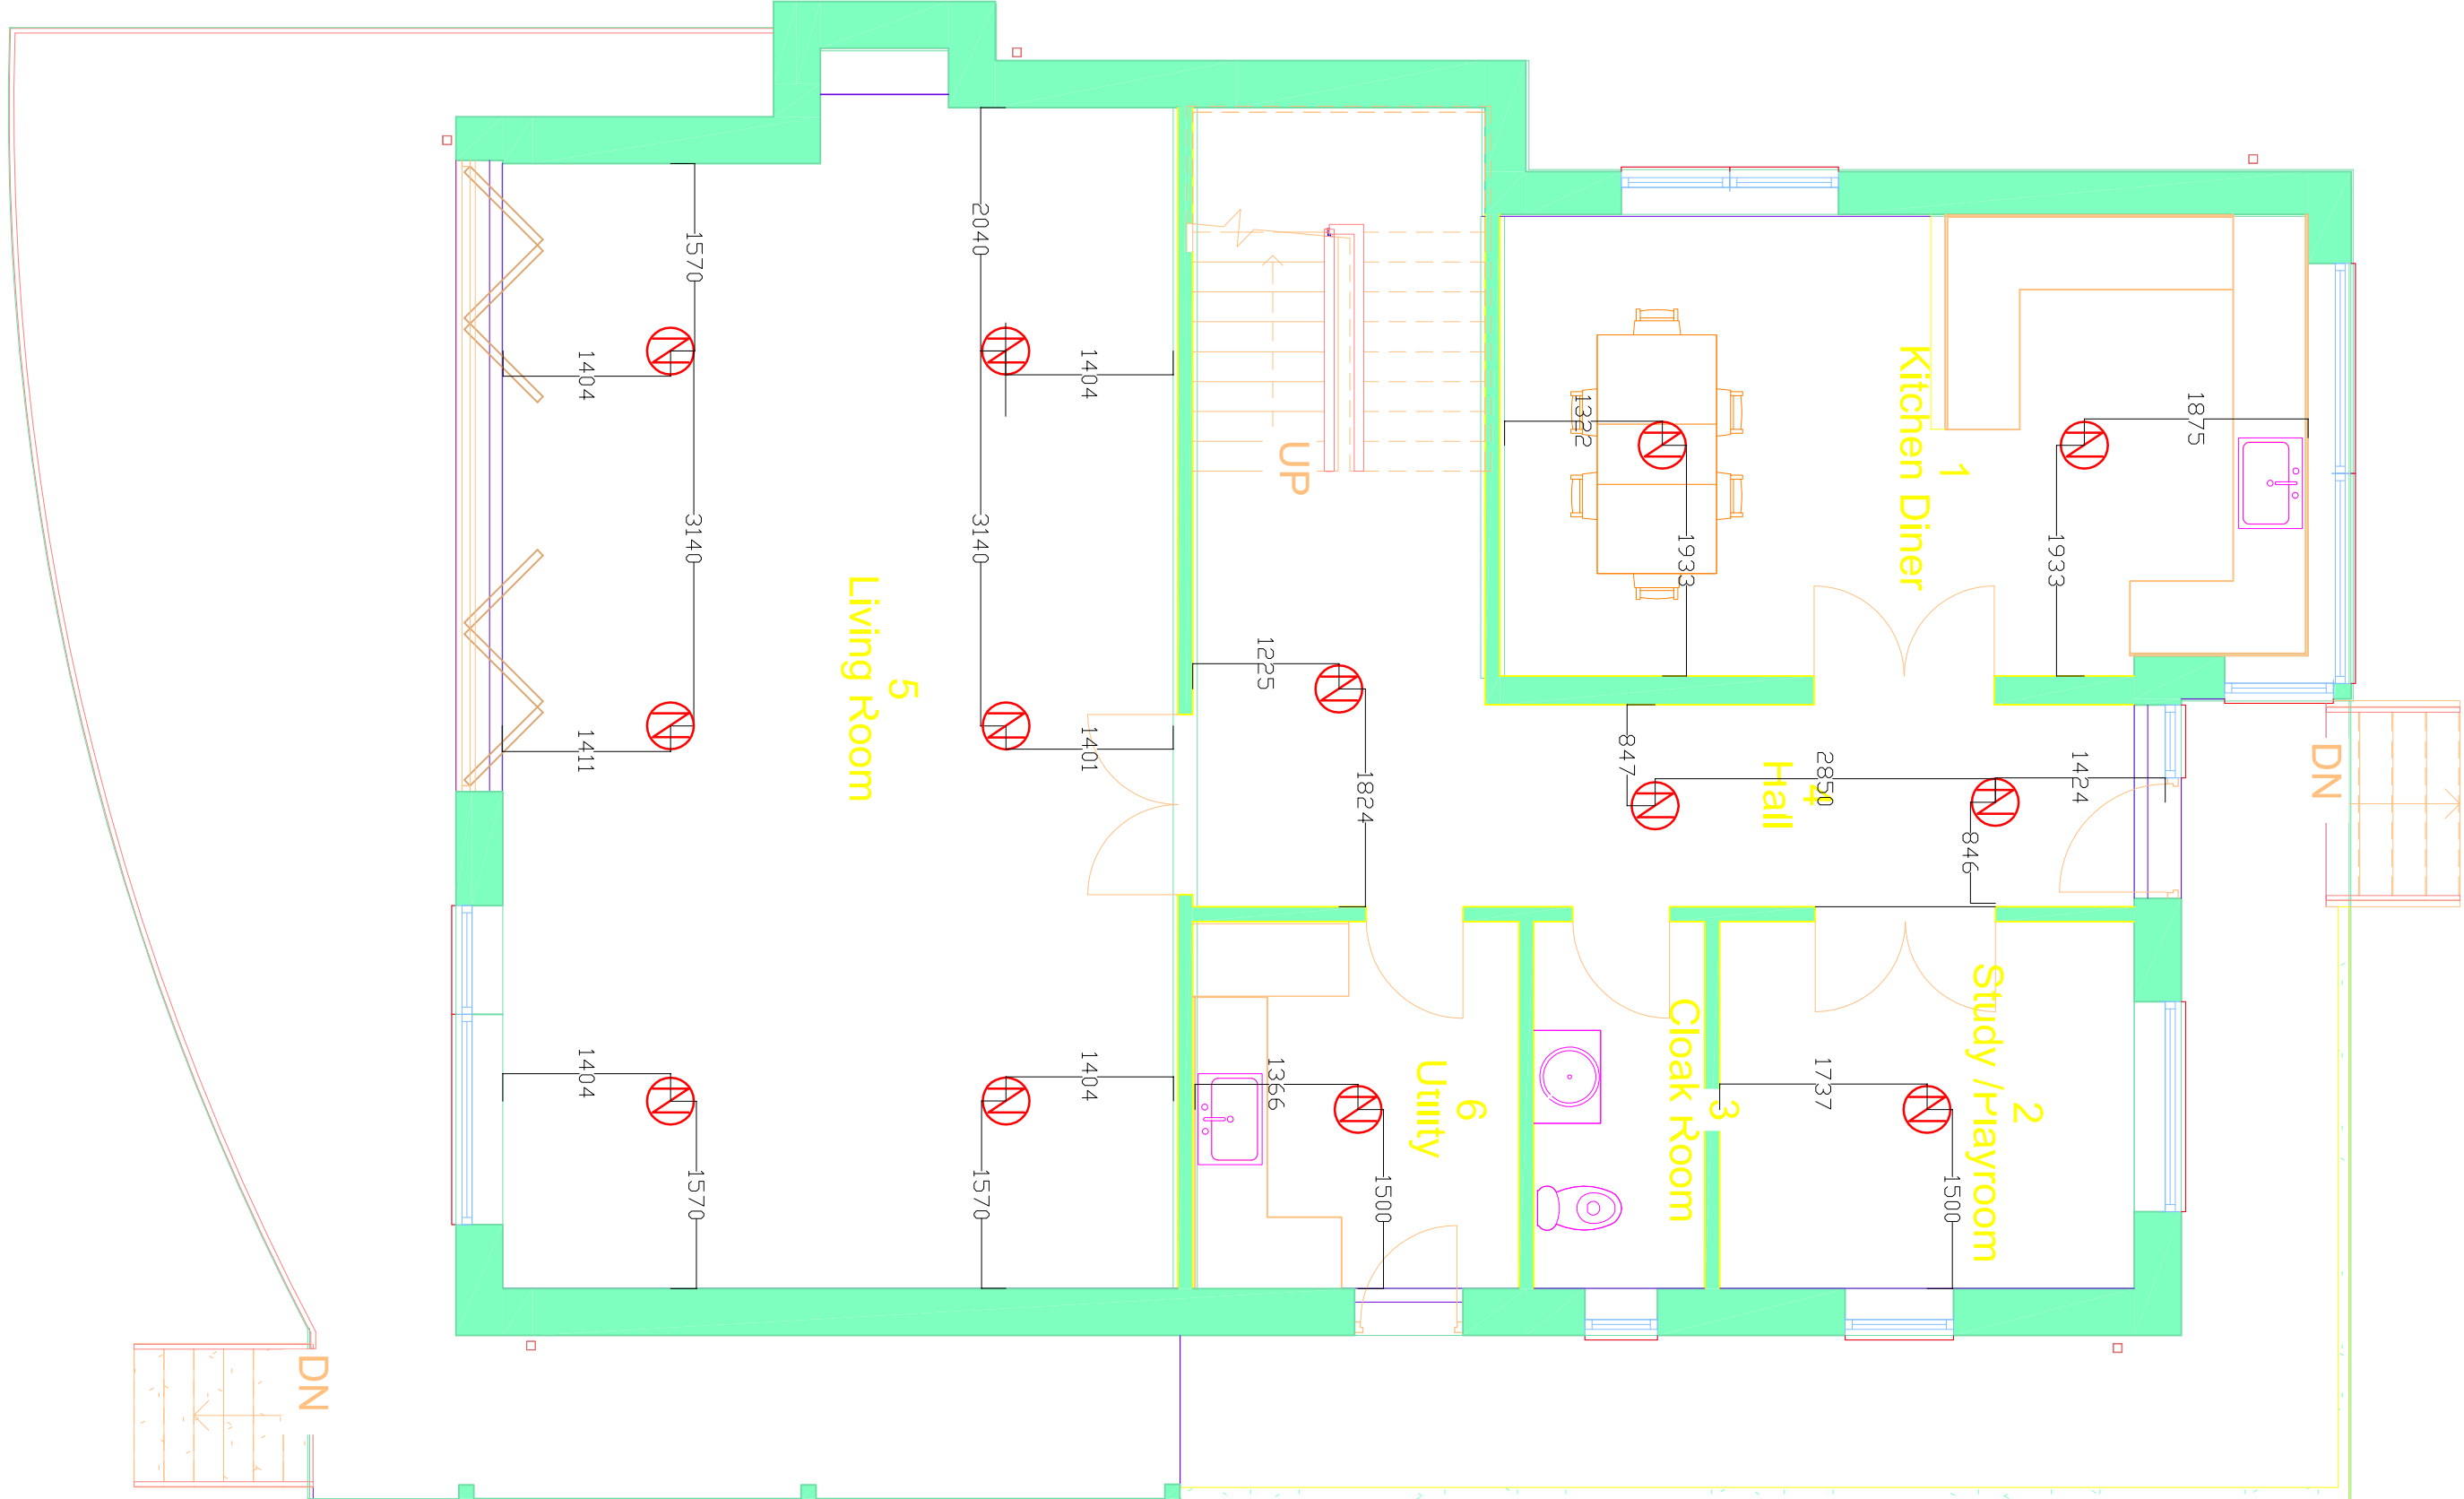

DATE	AMENDMENT
Contract No. FQ1763	
Drawing No. FQ1763 -01	
Ground and First Floor	
Designed by: D. Glaze	
Checked by: S L Jones	
Date: 01.08.18	
Scale: N.T.S	

Note: This drawing is to be used for the installation of the fire protection system. Each nozzle covers 16m².

- N

—

Mist Nozzle
- —
- Riser pipe

⊠

Pump Set

Project:
Yacht Haven, Hayling Island