
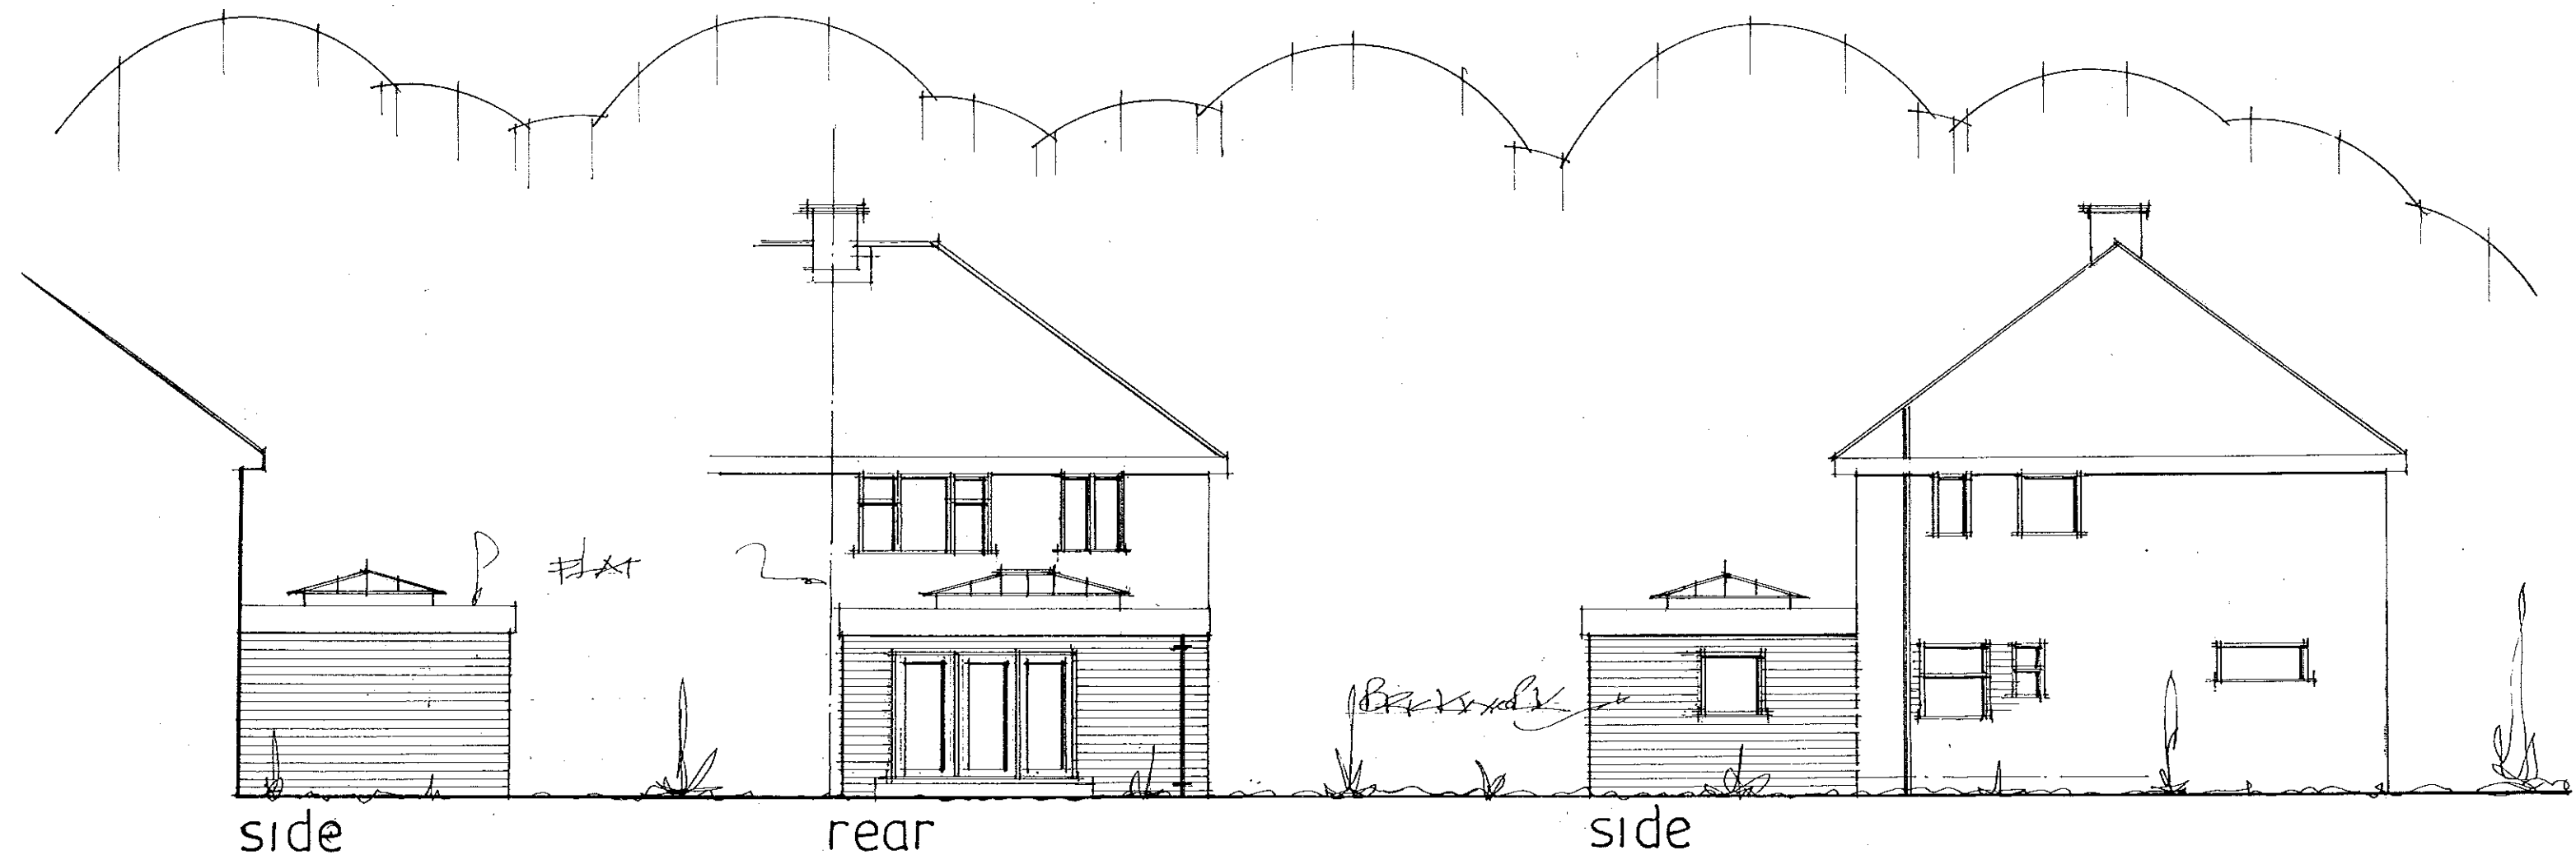


PROPOSED SINGLE STOREY REAR ADDITION.
20, PARKSIDE, BEDHAMPTON, HAVANT, HANTS.
FOR S. CORBIN.

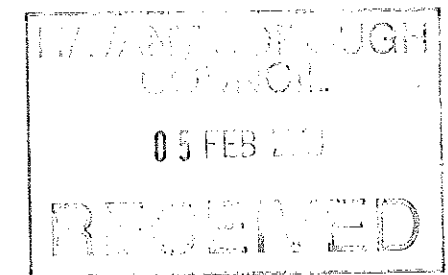

date feb 18
scale 1:100

PETER J. WALKER
ISLAND DESIGN
182 SEAFRONT, HAYLING ISLAND, HANTS
PO11 9AN
TEL: 02392467571