



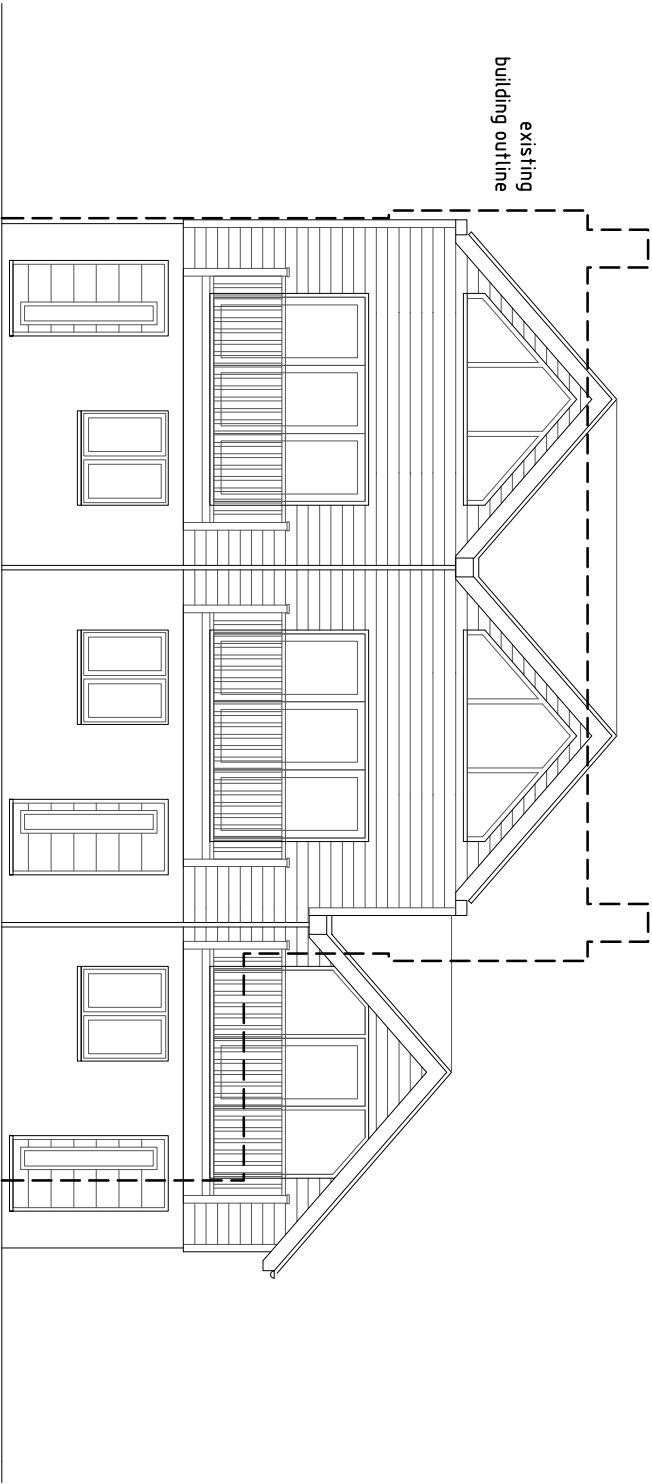

FRONT(SOUTH) - PROPOSED
1:100

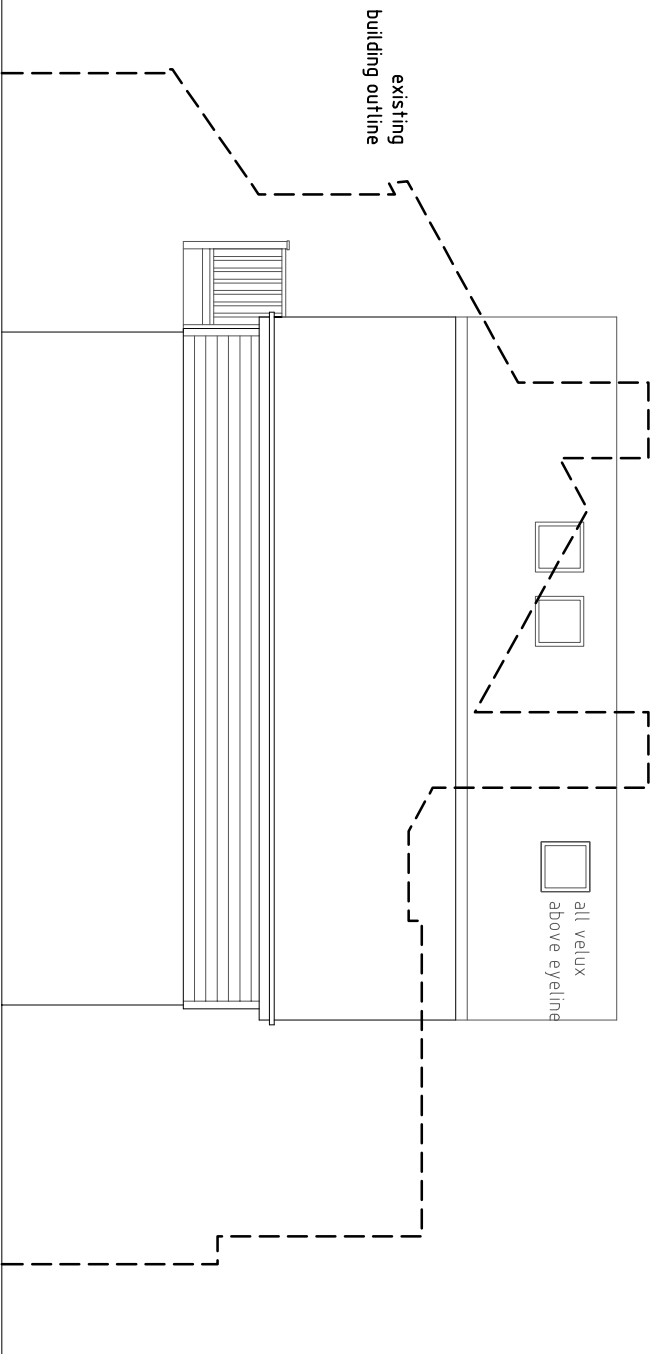

SIDE (EAST) - PROPOSED
1:100

Schedule of materials
Blue/grey slate roof;
Light grey horizontal cladding;
Off white render wall below cladding;
Light grey fascia soffits, gutters;
Darker grey windows and doors