
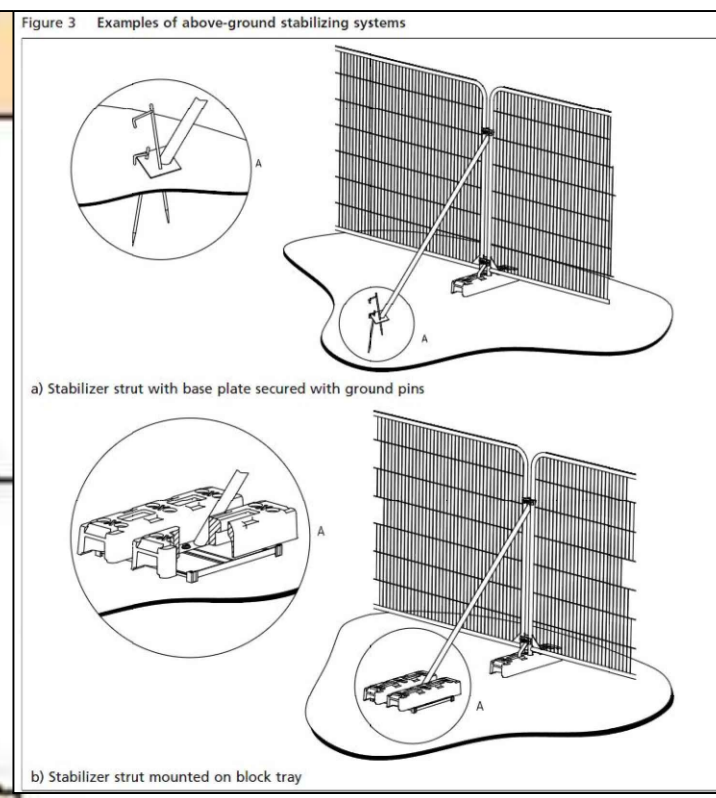


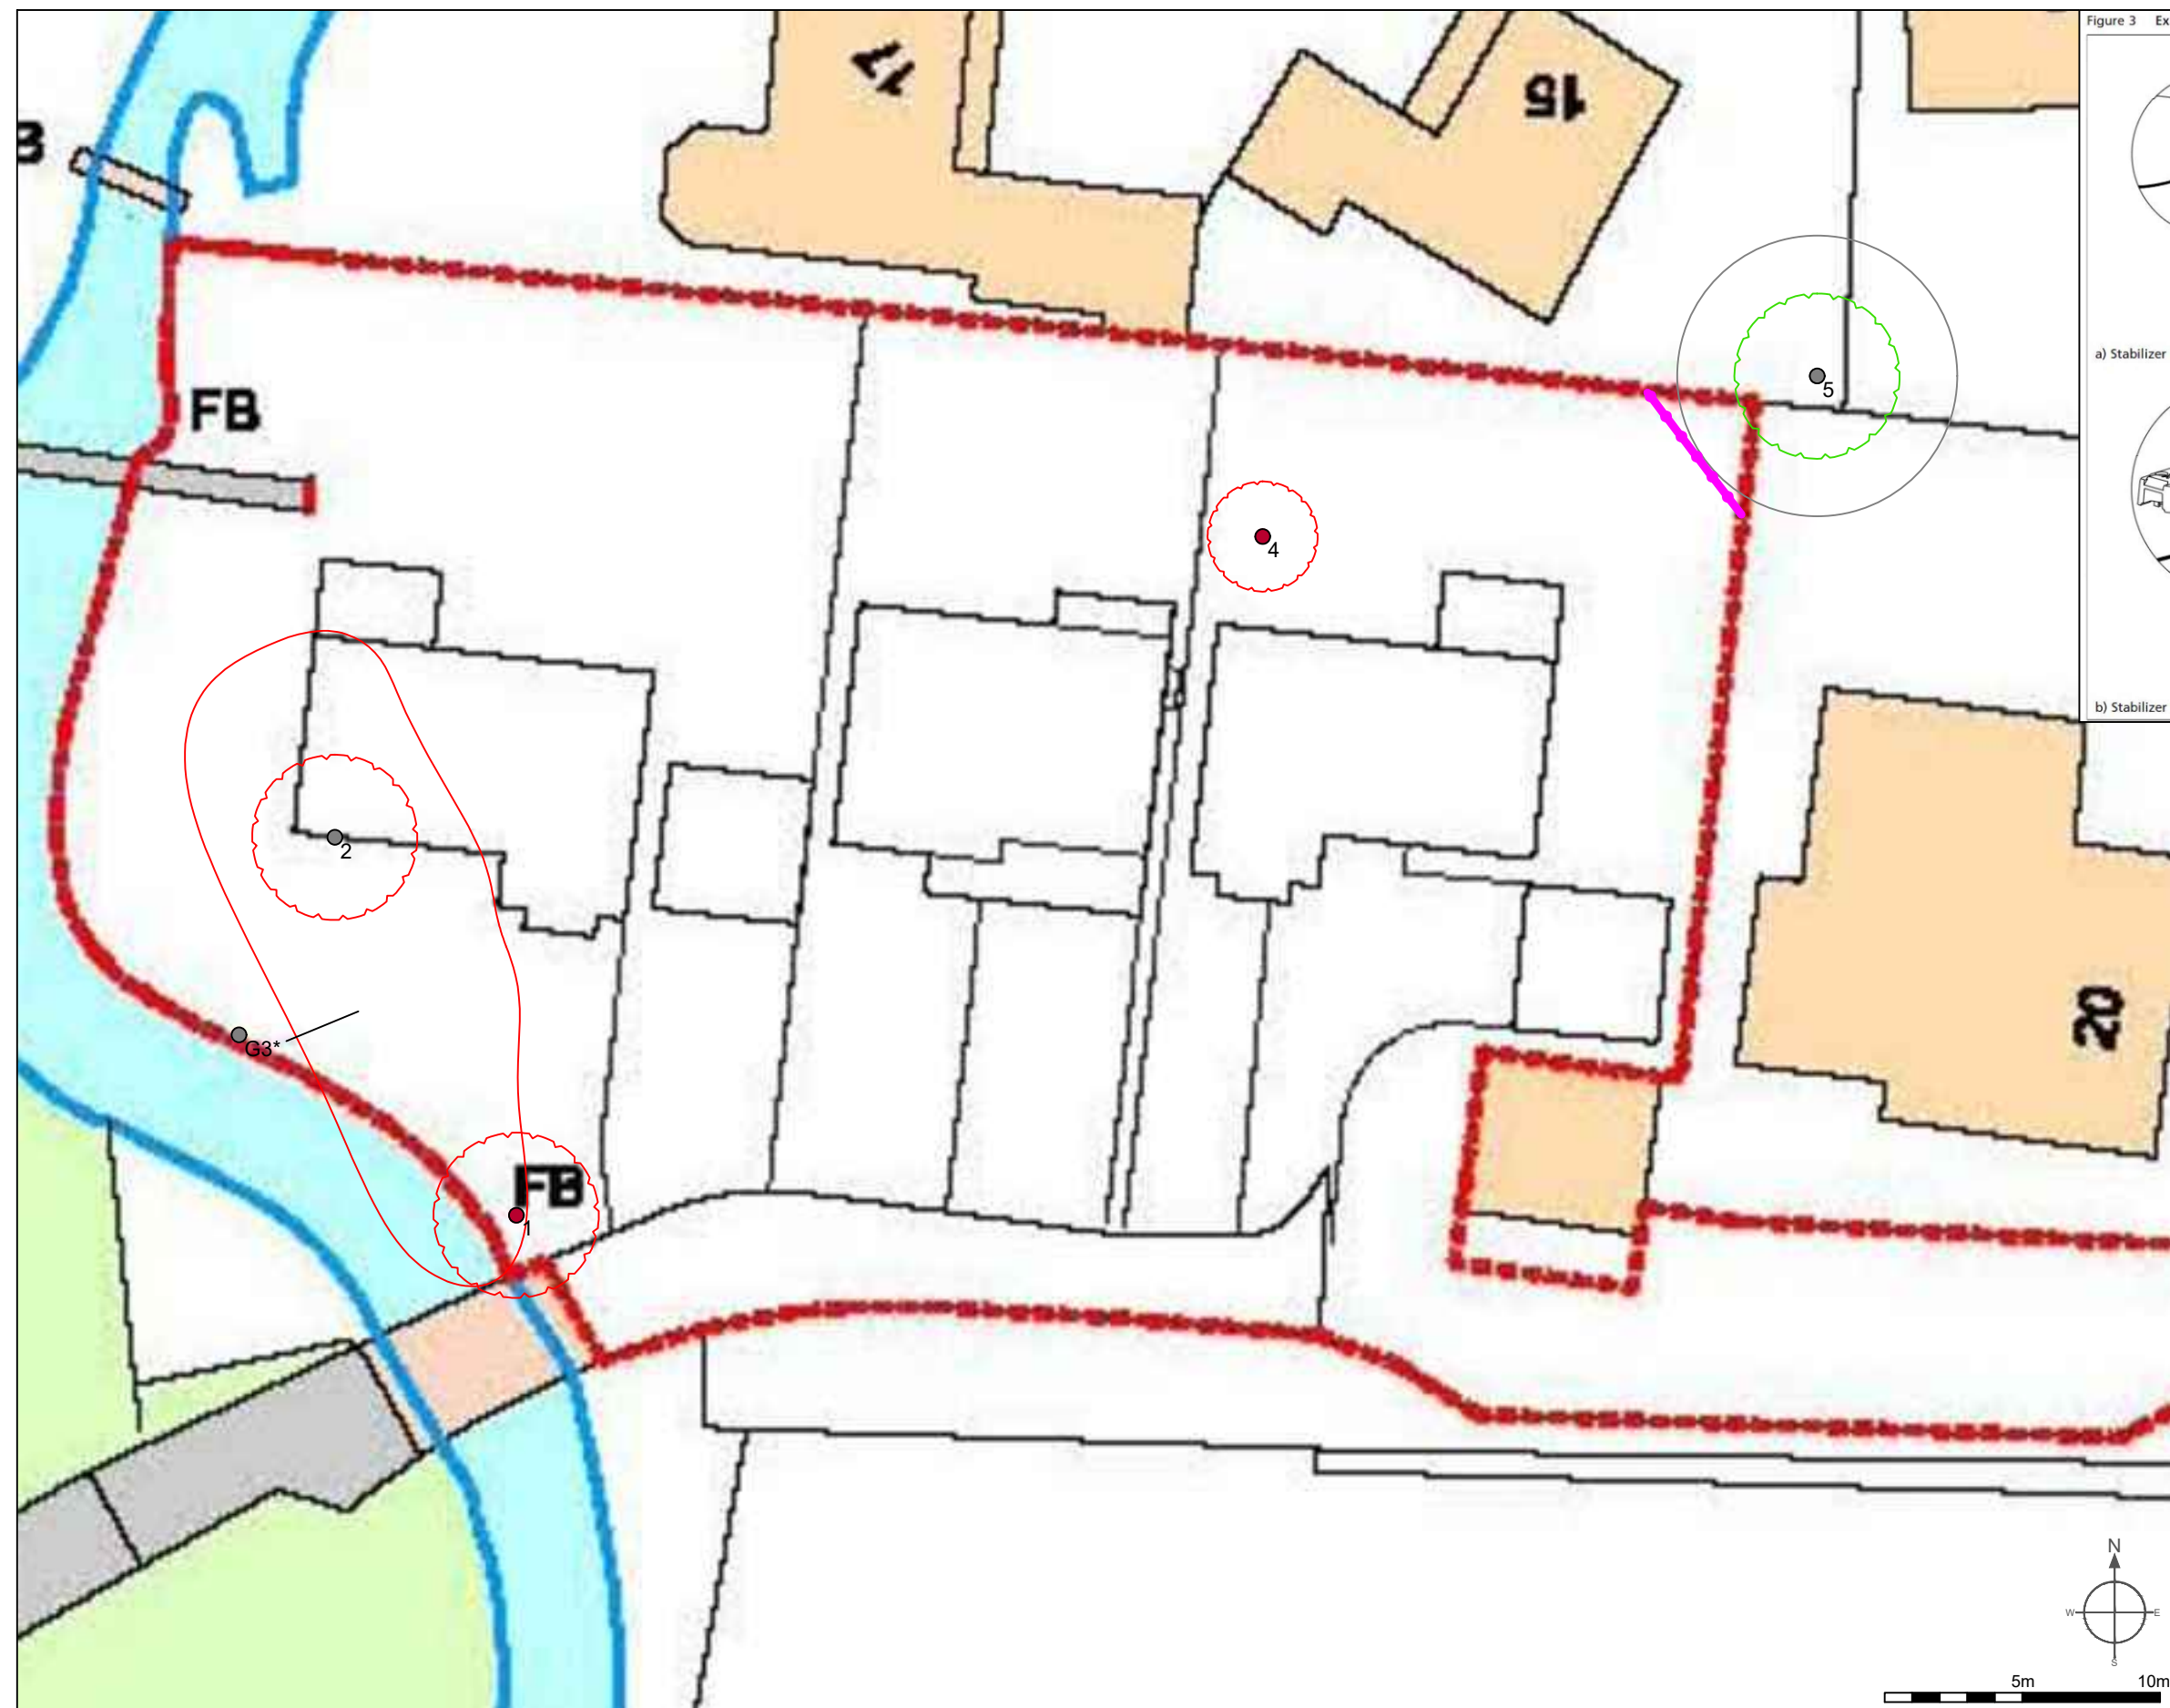

**PLANE ARBORICULTURE LIMITED**  
 info@plane-arboriculture.co.uk  
 20 Sycamore Drive, Kings Worthy, Winchester, SO23 7NW  
 t. +44 (0)1962 383 525  
 www.plane-arboriculture.co.uk

|                                     |           |
|-------------------------------------|-----------|
| Site: Southmere Farm, Langstone     | 1-250@A3  |
| Drawing Title: Tree Protection Plan | July 2018 |

Key:

- Category A
- Category B
- Category C
- Category U
- Tree Protection Fencing
- Tree Proposed for Removal

Category 13

Root Protection Area

Crown Spread

Tree Number

NOTE: Tree/group numbers marked with an \* have approximate locations.