




10 Bracklesham Road, Hayling Island
PROPOSED

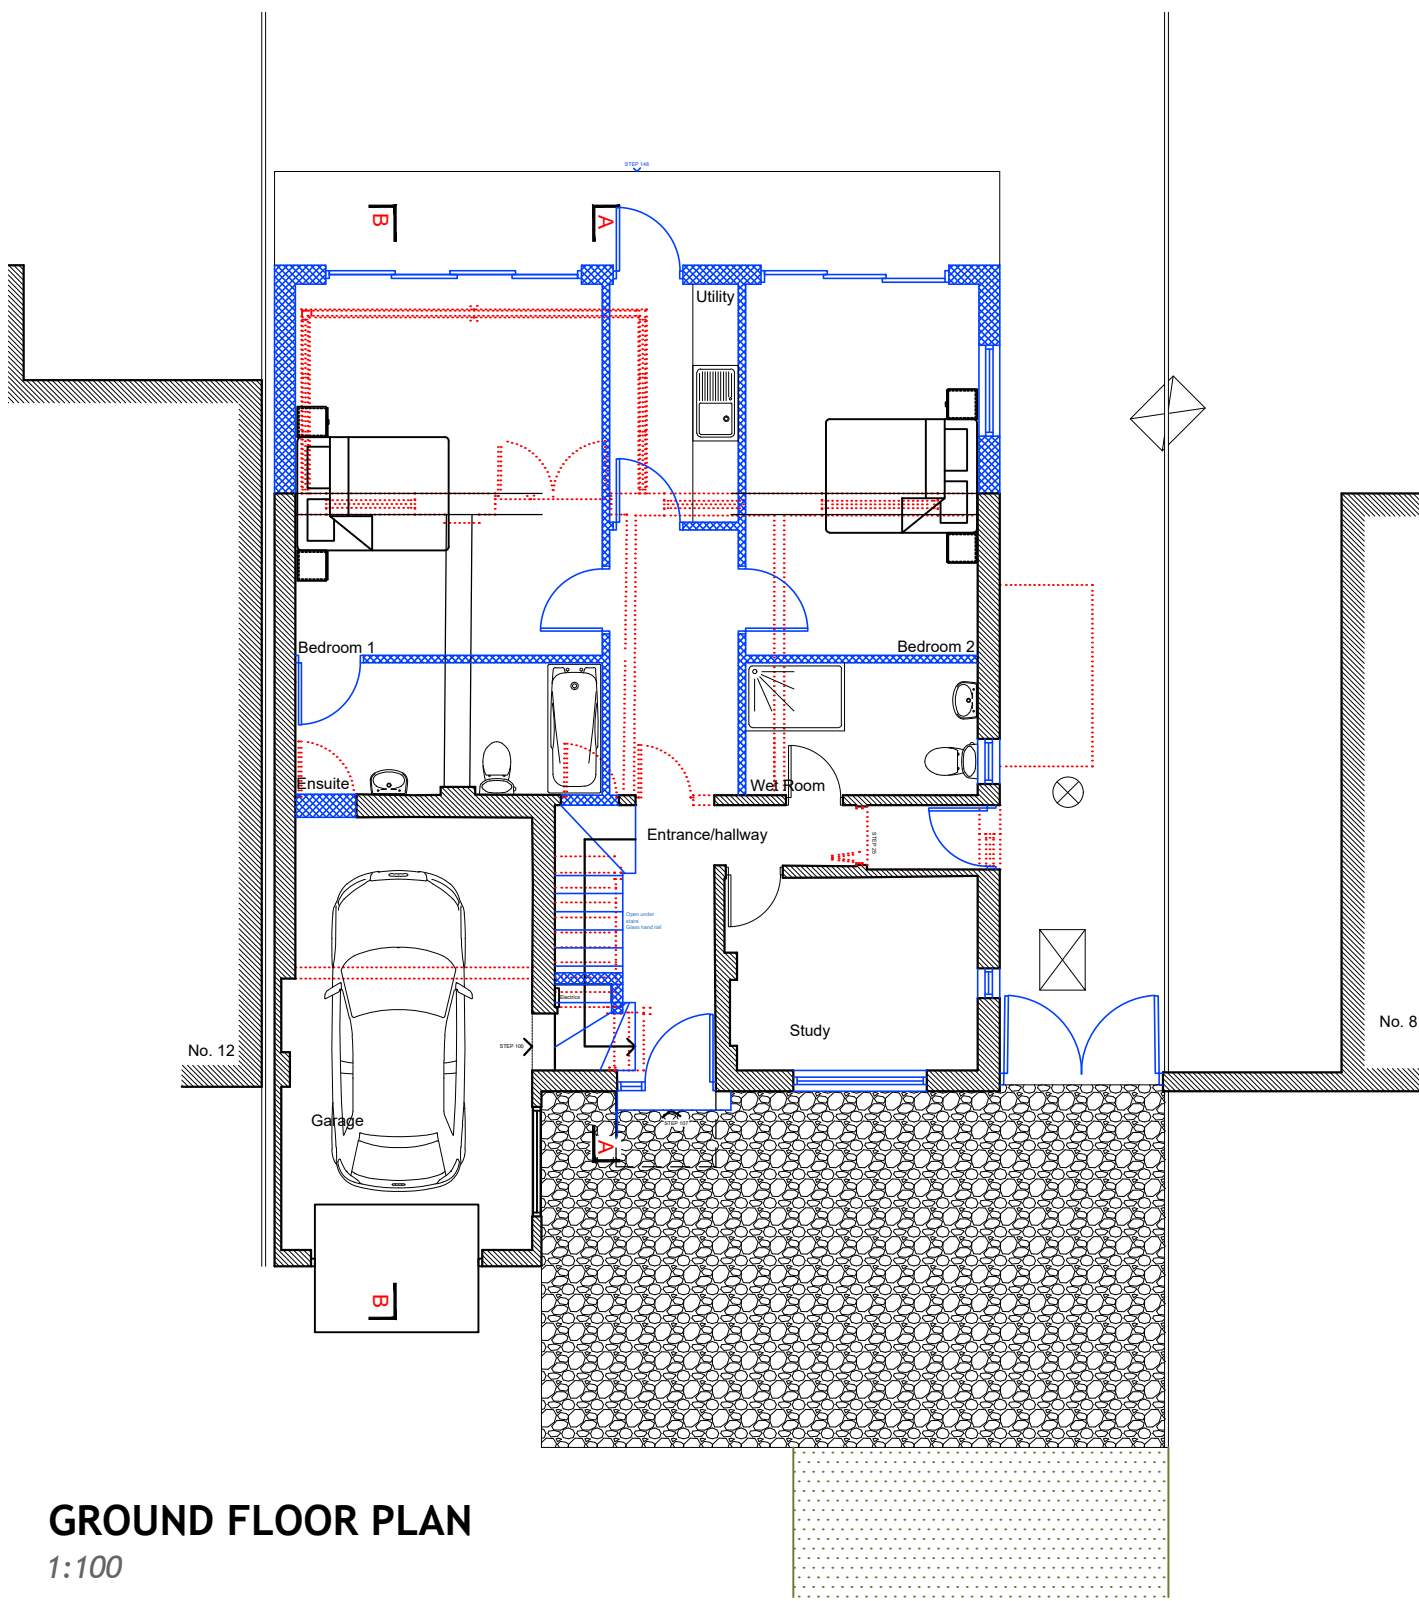



FIRST FLOOR PLAN
1:100

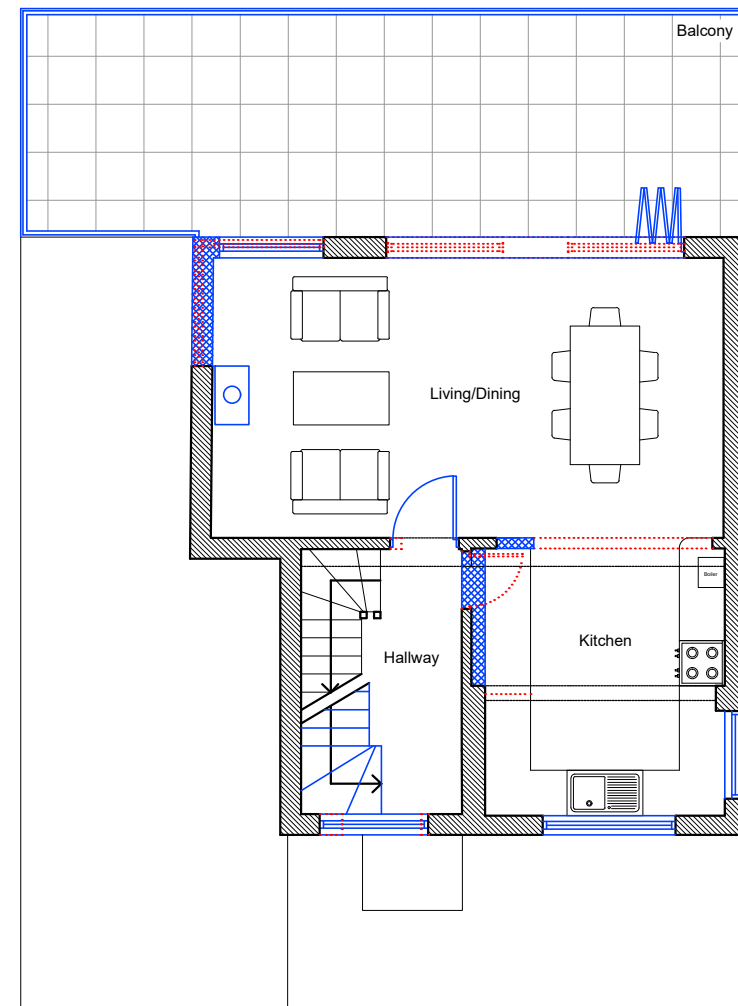


SECOND FLOOR PLAN
1:100

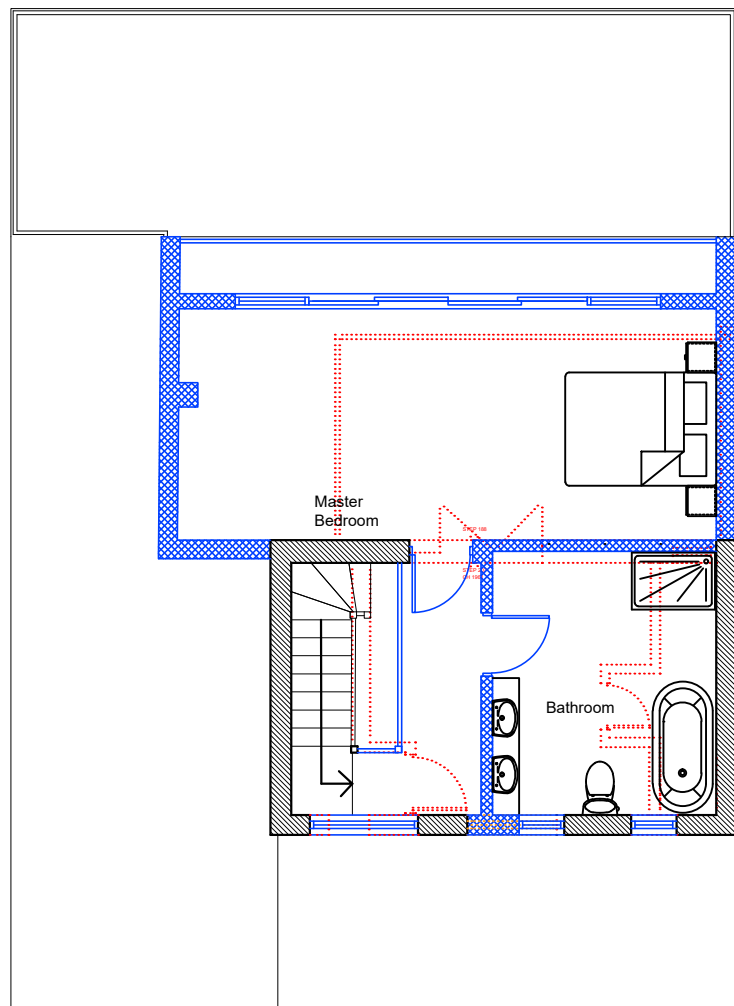


ROOF PLAN
1:100

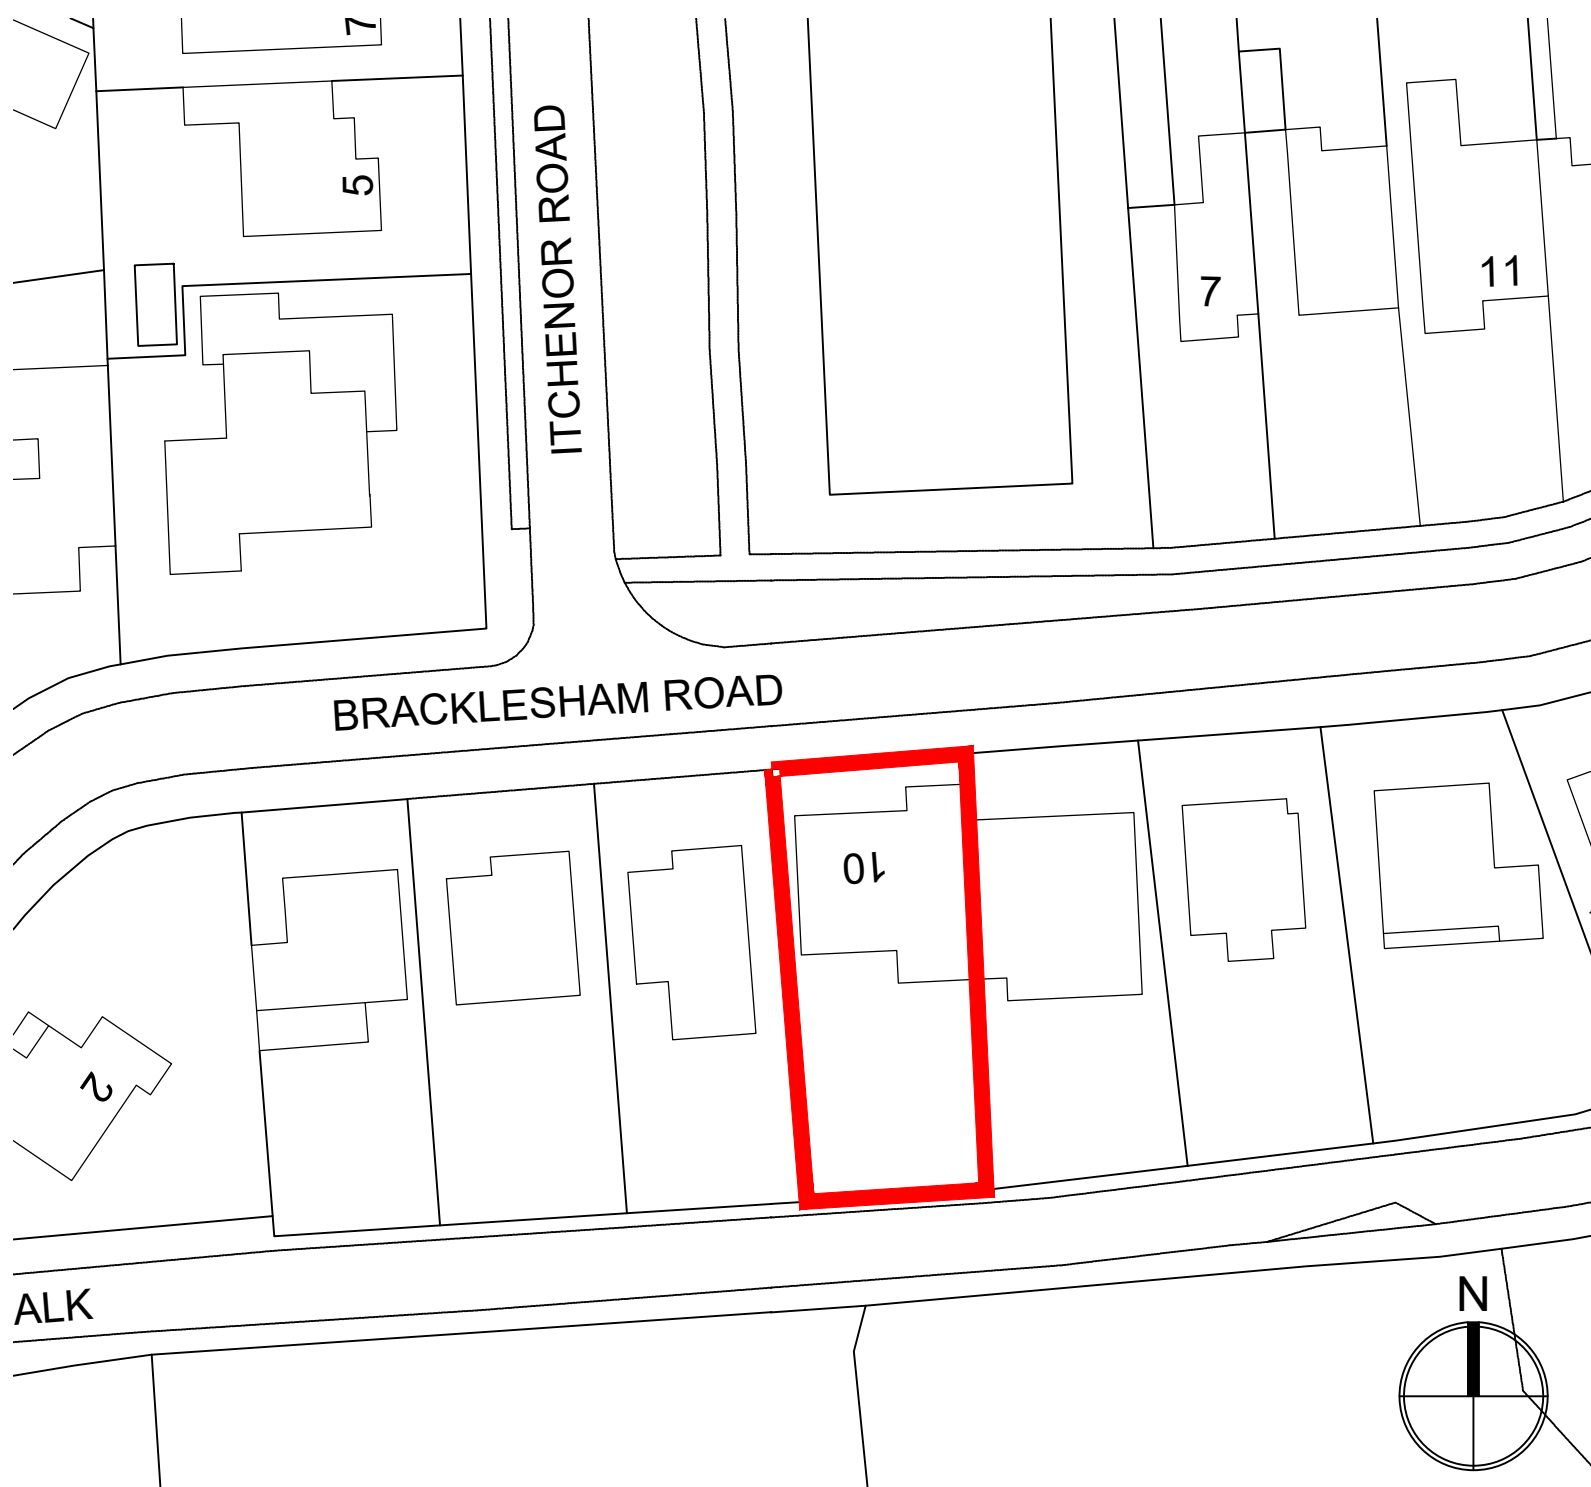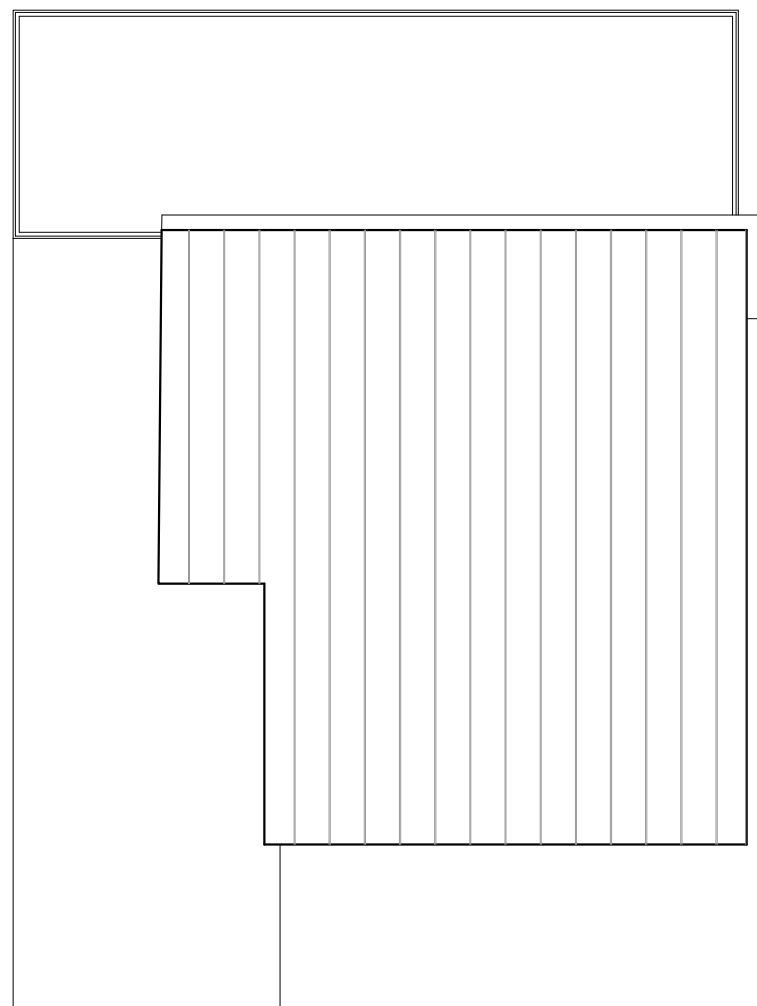

BLOCK PLAN
1:500
Ordnance Survey (c) Crown Copyright 2018. All rights reserved. Licence number 100022432

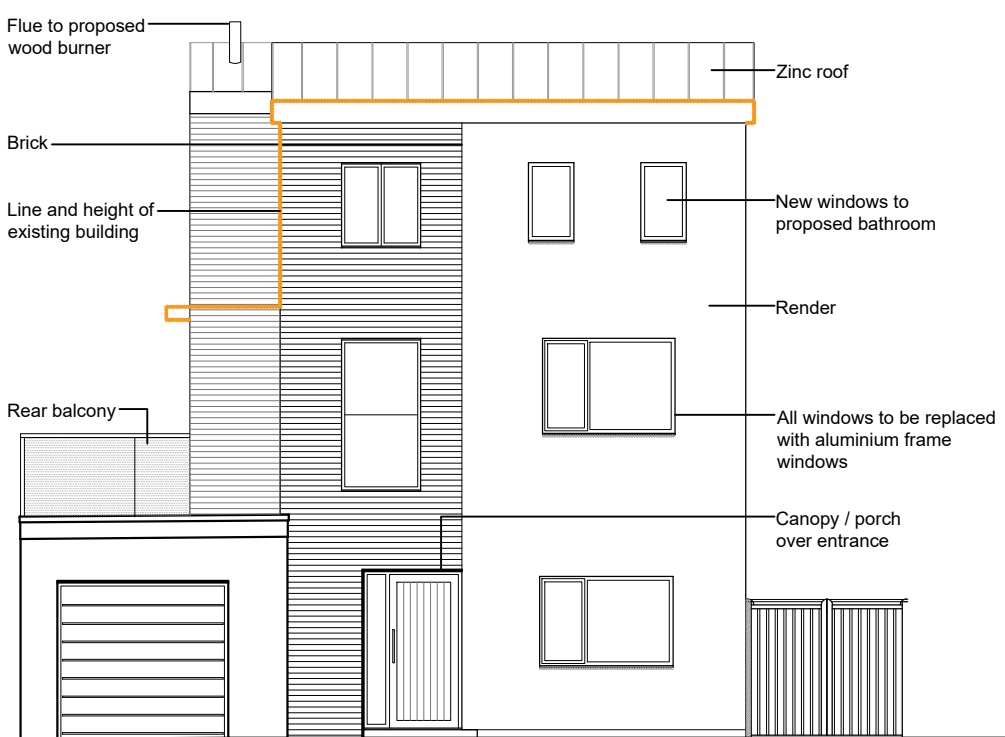


NORTH ELEVATION
1:100

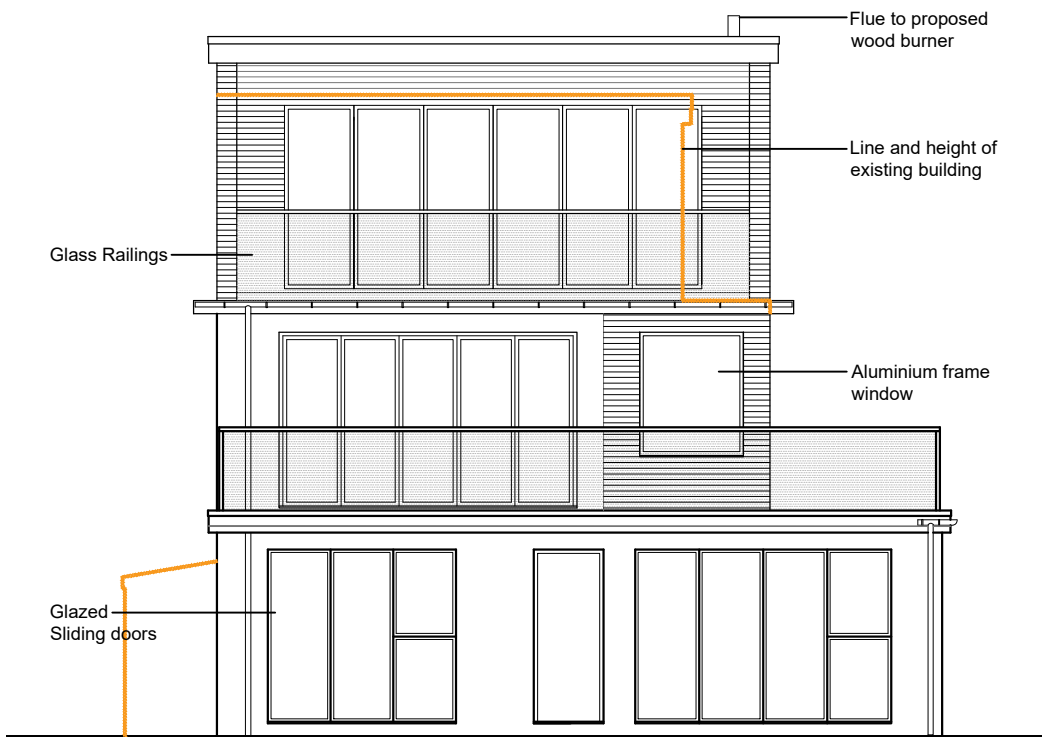


SOUTH ELEVATION
1:100




EAST ELEVATION
1:100

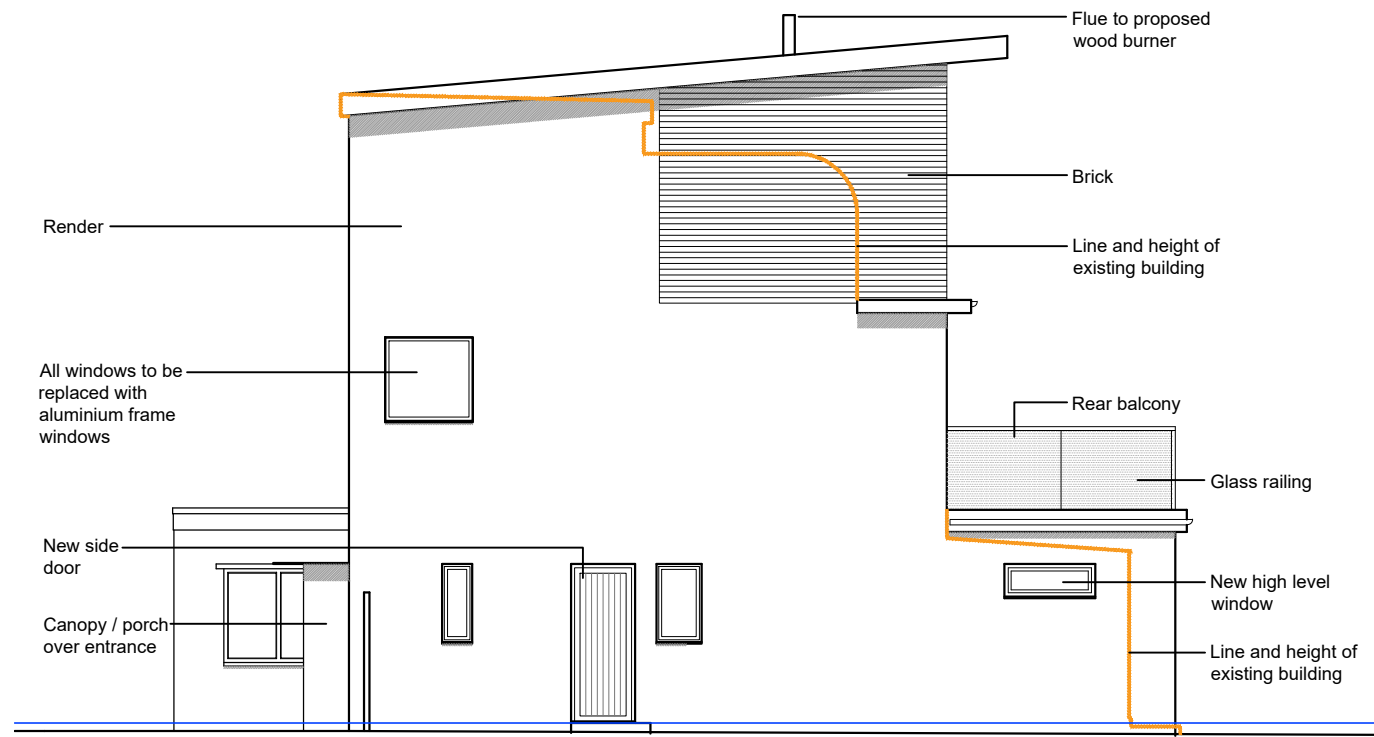

WEST ELEVATION
1:100

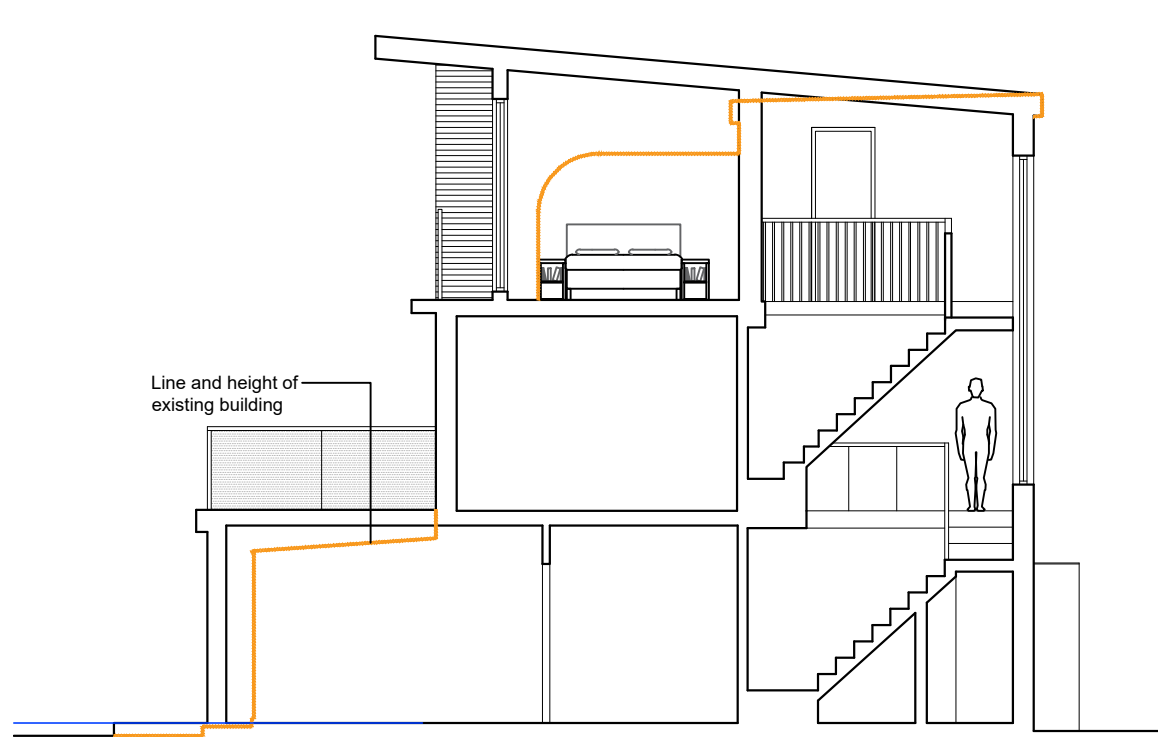

SECTION AA
1:100

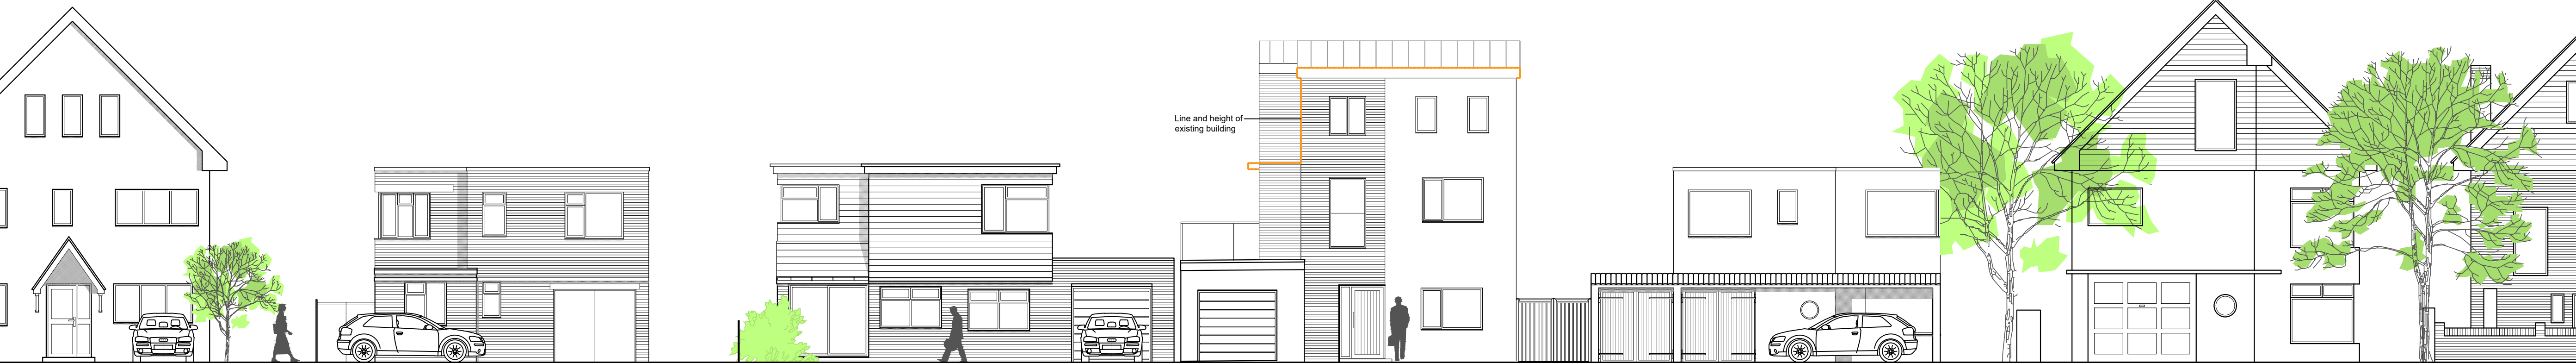

STREET ELEVATION
1:100

NOTES:
Dimensions to be checked on site before commencing work.
Any discrepancies shall be reported to the architect immediately.
Do not scale from these drawings except for planning purposes.
Use figured dimensions only.
Where applicable this drawing is to be read in conjunction with other consultants' drawings.
All drawings to be read in conjunction with specification and all other drawings including structural engineer and mechanical and electrical drawings / specification