



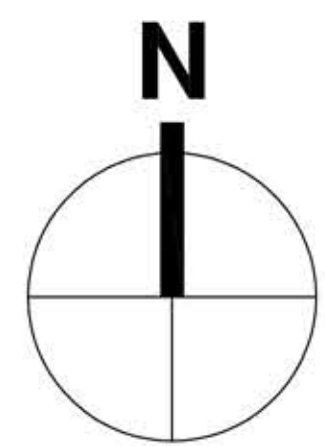

- KEY:**
- 3843 HOUSE TYPE REFERENCE
 - 1330 PLOT NUMBER
 - P123 ASSIGNED PARKING SPACE NUMBERS
 - V UNASSIGNED/VISITOR PARKING
 - EXISTING TREE CANOPY
 - INDICATIVE NEW TREE
 - INDICATIVE NEW PLANTING
 - 1200mm METAL RAILINGS - TO PATIOS
 - 600mm TIMBER KNEE RAIL
 - 1800mm HIGH TIMBER FENCE
 - 1800mm HIGH BRICK WALL
 - 600mm HIGH BRICK WALL + 1200mm RAILINGS WITH PIERS
 - BRICK RETAINING WALL
 - BOLLARDS - FOLDING FOR EMERGENCY / SERVICE ACCESS
 - DOOR LOCATION
 - GARDEN GATE
 - GARDEN SHED / CYCLE STORE
 - SOLAR THERMAL PANEL
 - REFUSE & RECYCLING BINS
 - BIN COLLECTION POINT
 - SITE BOUNDARY
 - SWALE LOCATION
 - PROTECTION ZONE
 - AUTUMN FEAT
 - SWALE 1"

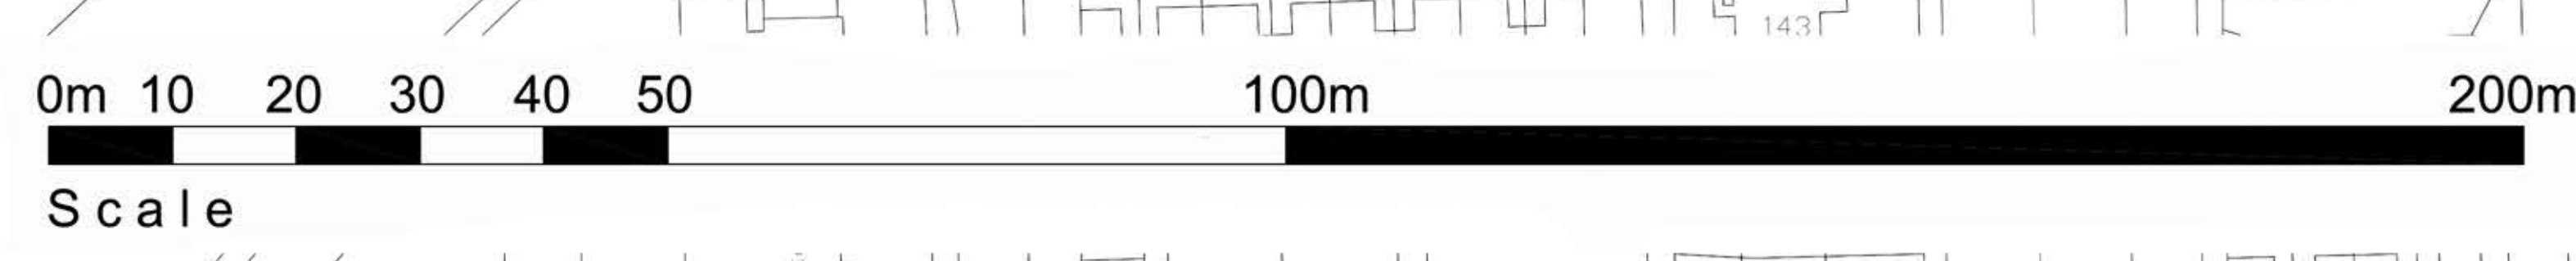

OMEGA
PARTNERSHIP
Omega Partnership Limited, Architects and Urban Designers
Unit 6, AC Court, High Street, Thames Ditton, Surrey, KT7 0SR
T: 01372 470 313 W: www.omegapartnership.co.uk

Linden
HOMES

REV	DATE	CHANGES	BY	CHE	SUITE FOR
A	05.02.18	FIRST ISSUE (FORMERLY 1924-C-1011-N)	PW	TJ	PLANNING
B	06.02.18	ORIGINAL LATER PHASES RE-ENTERED	PW	TJ	PLANNING

client
LINDEN HOMES
project
WOODCROFT FARM, HAVANT
description
MASTERPLAN SITE LAYOUT
scale
1:500 @ A0
1:1000 @ A2
date
FEBRUARY 2018
status
PLANNING

project number
2668
drawing number
C-1006
revision
B
2668-C-1006-B