



PROPOSED REAR ADDITION & ALTERATIONS
 43, MEADWAY, WATERLOOVILLE, HANTS.
 FOR MR & MRS K. BARRON.

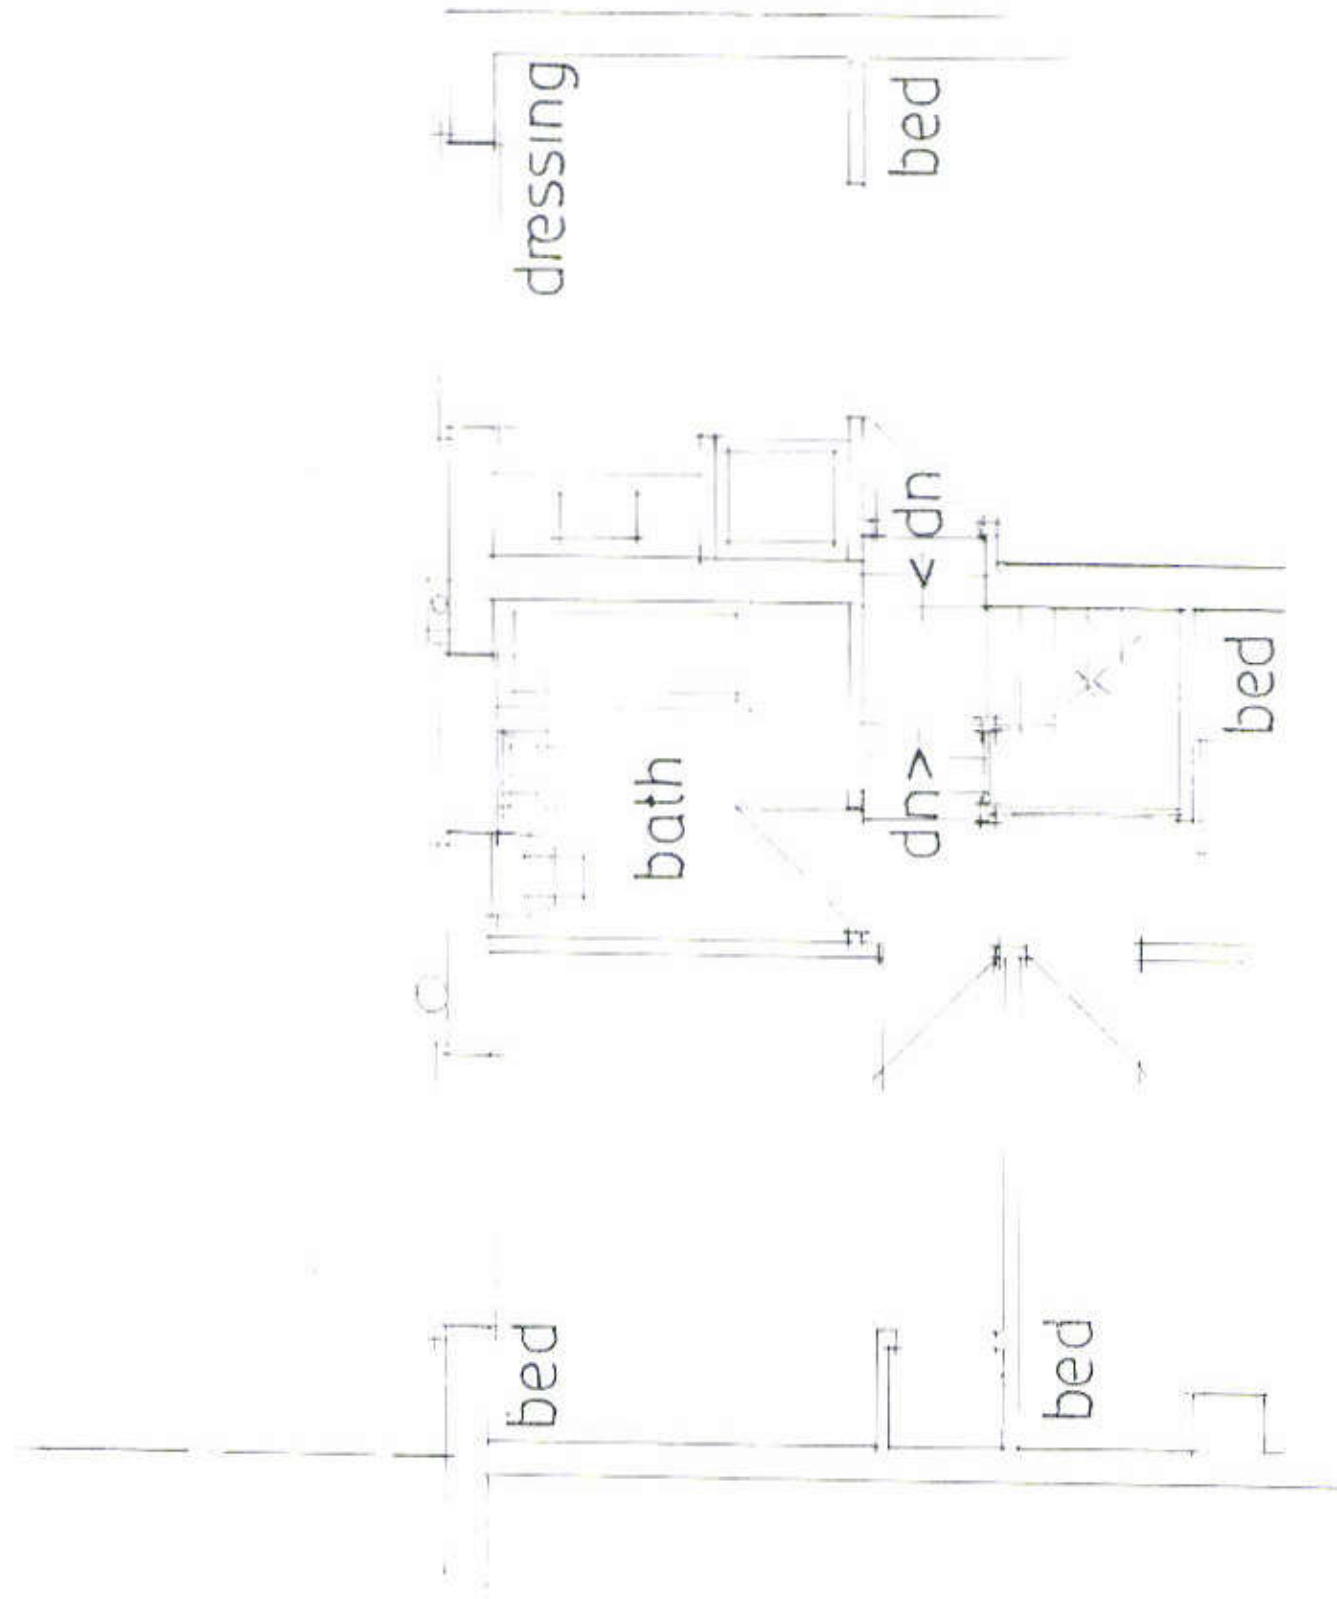

PART EXISTING FIRST FLOOR



date oct 17
 scale 1:50

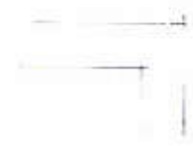

PIETER J. WALKER
 ARCHITECT
 152 SLAUGHTER-HAYTING ISLAND, HANTS
 PO1 1 9AN
 TEL: 01392 346787