


EXISTING GROUND FLOOR PLAN

43 HAZLETON WAY

COWPLAIN 1:50

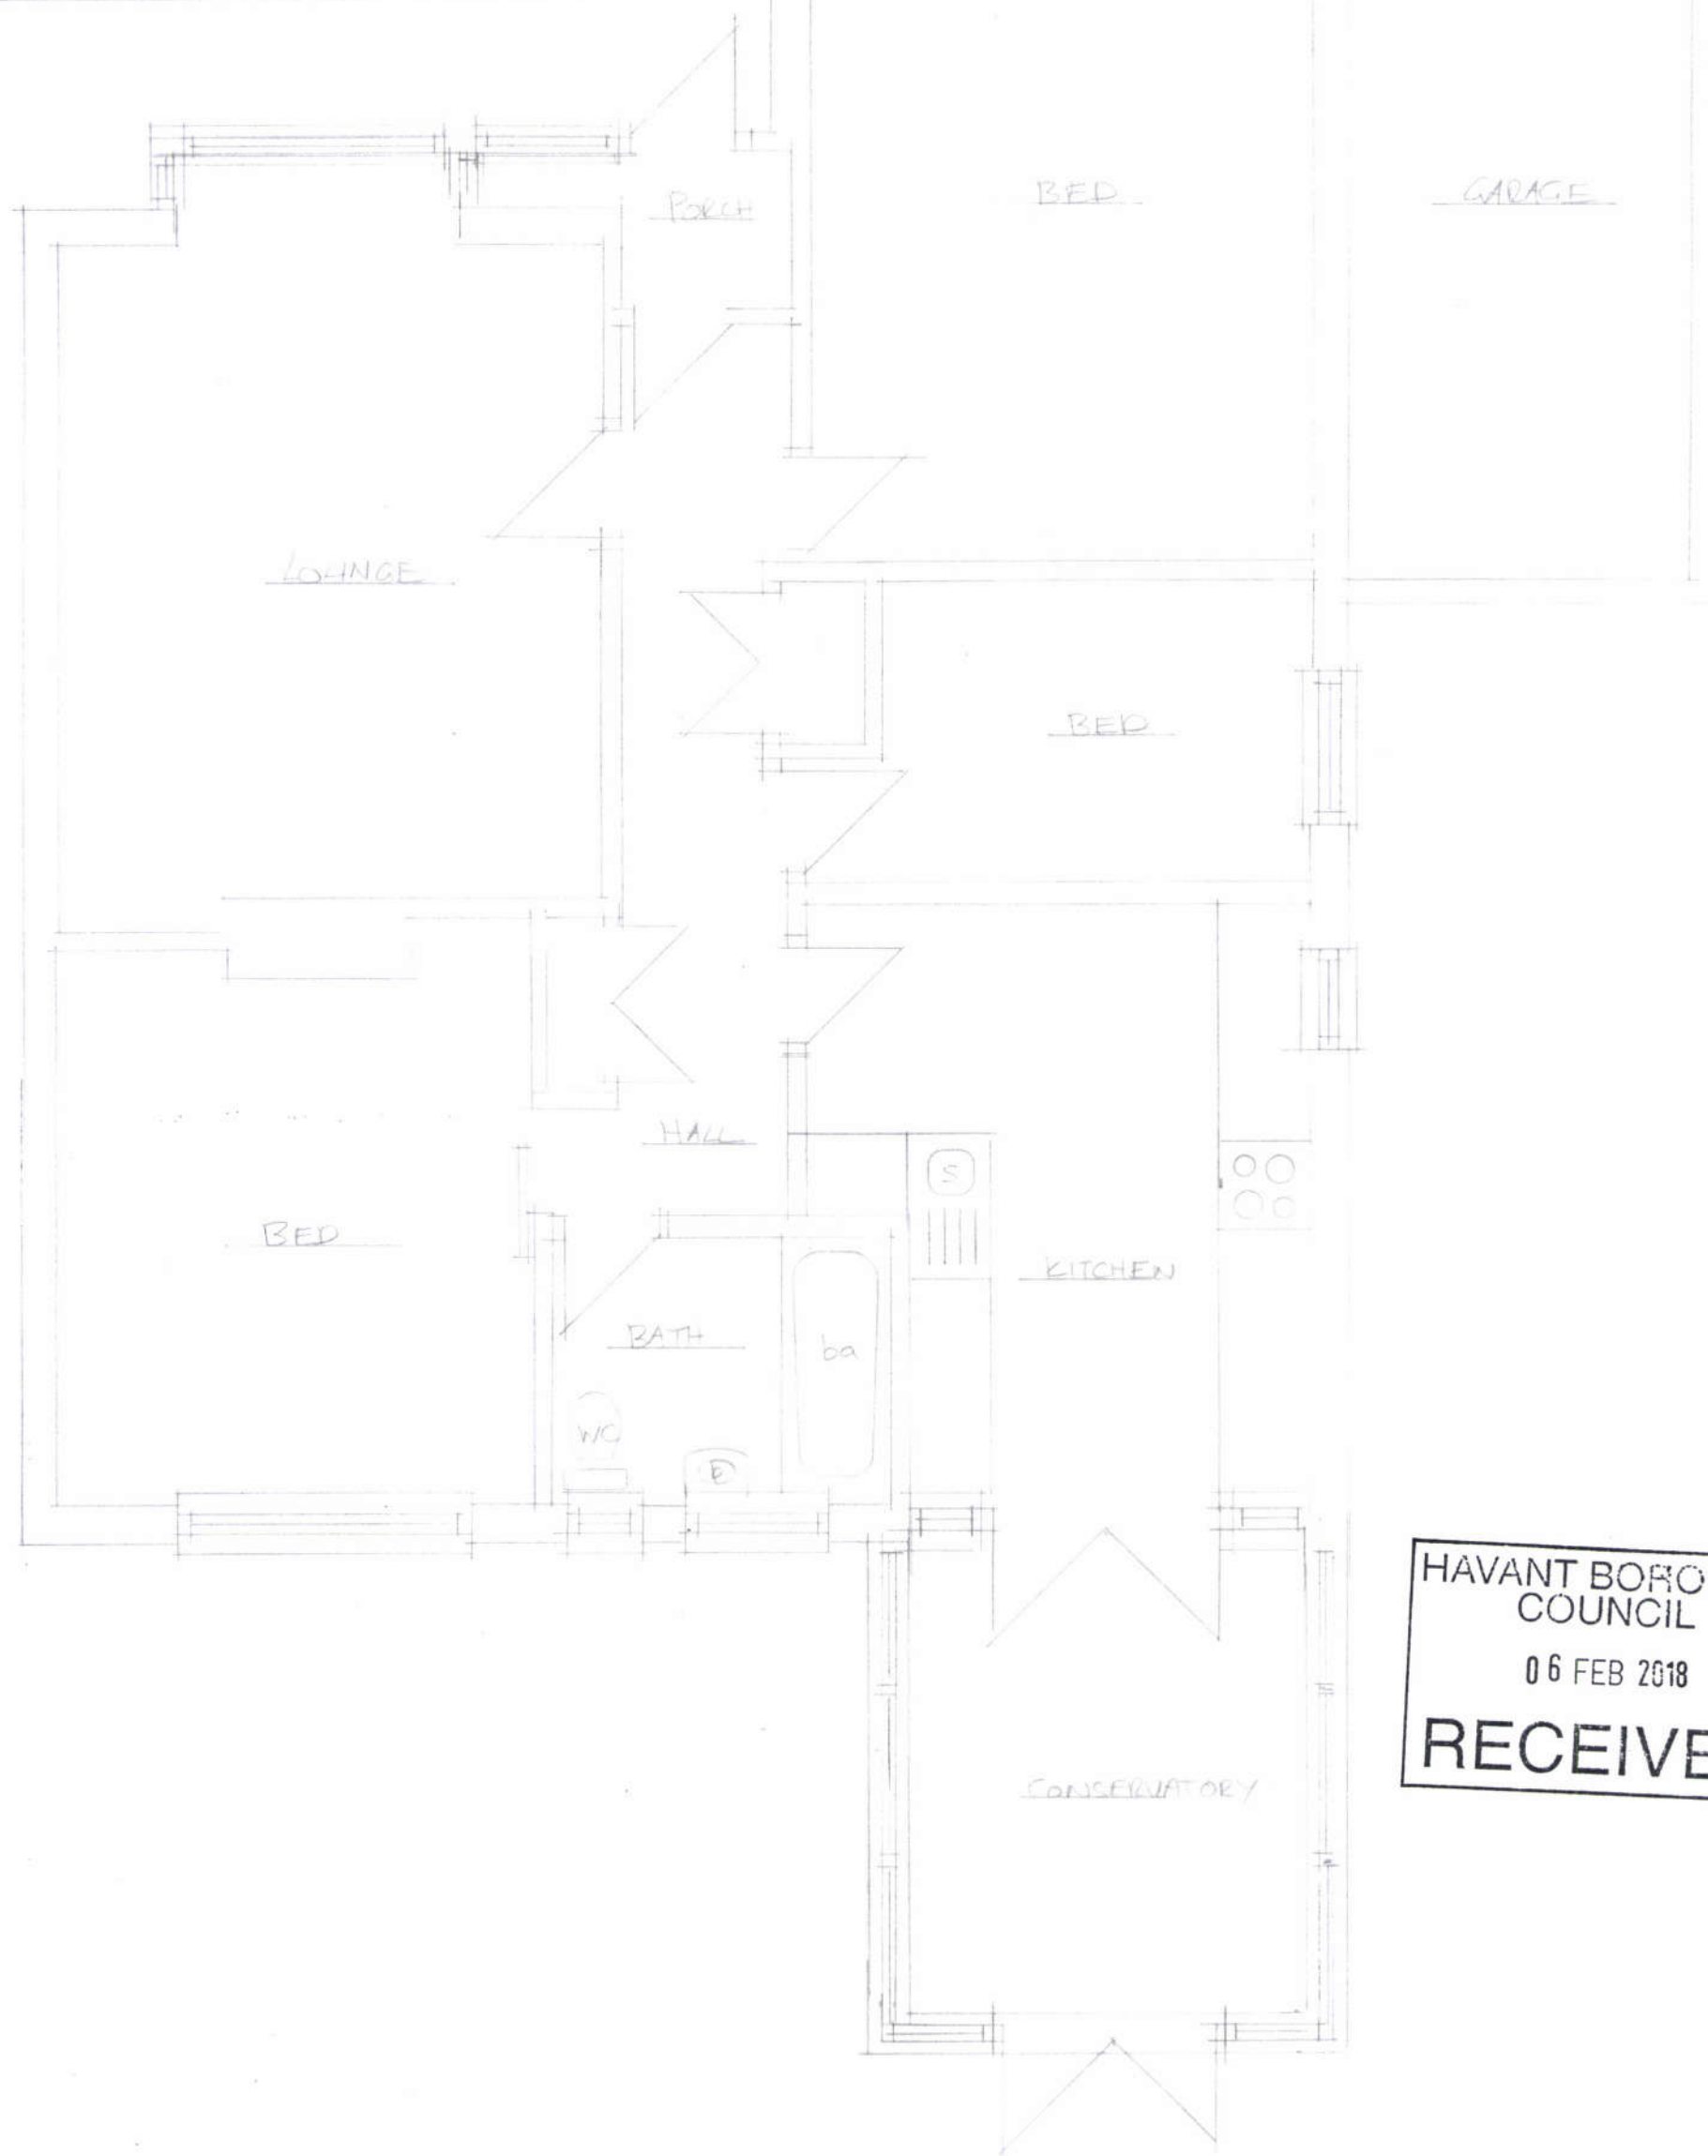

HAVANT BOROUGH
COUNCIL
06 FEB 2018
RECEIVED

EXISTING GROUND FLOOR PLAN 1:100