




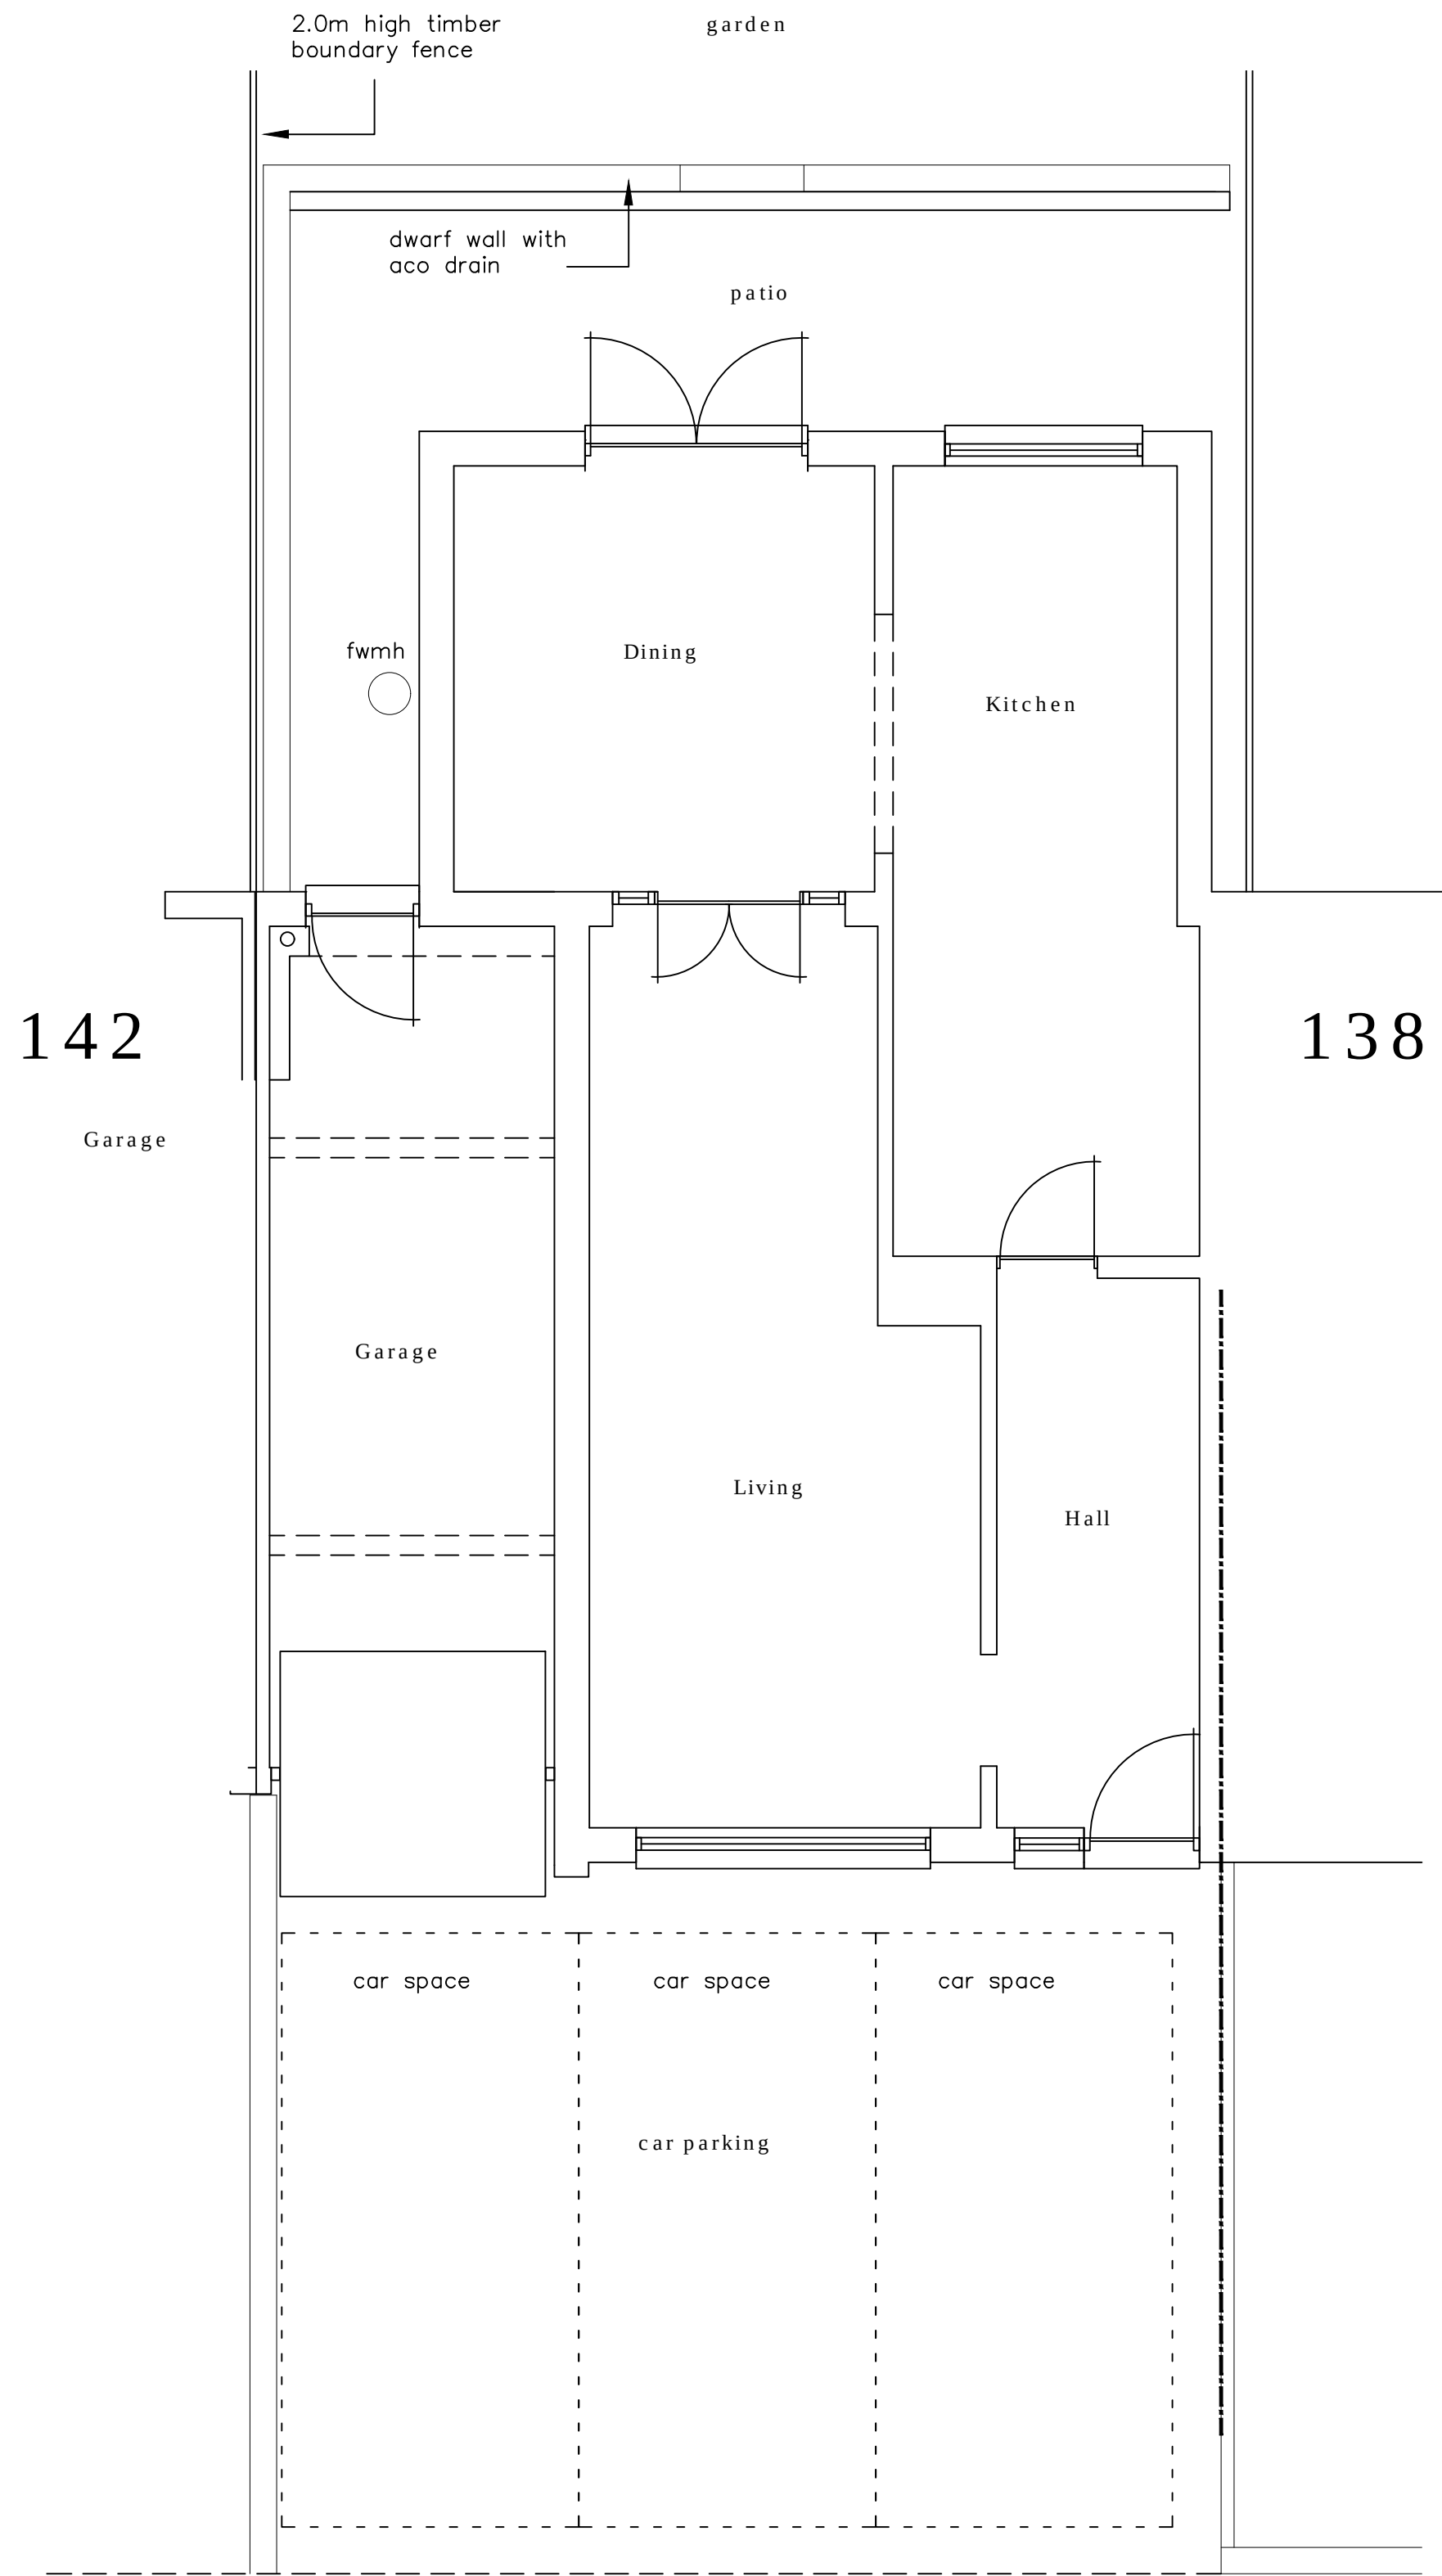


EXISTING GROUND FLOOR LAYOUT
SCALE 1:50

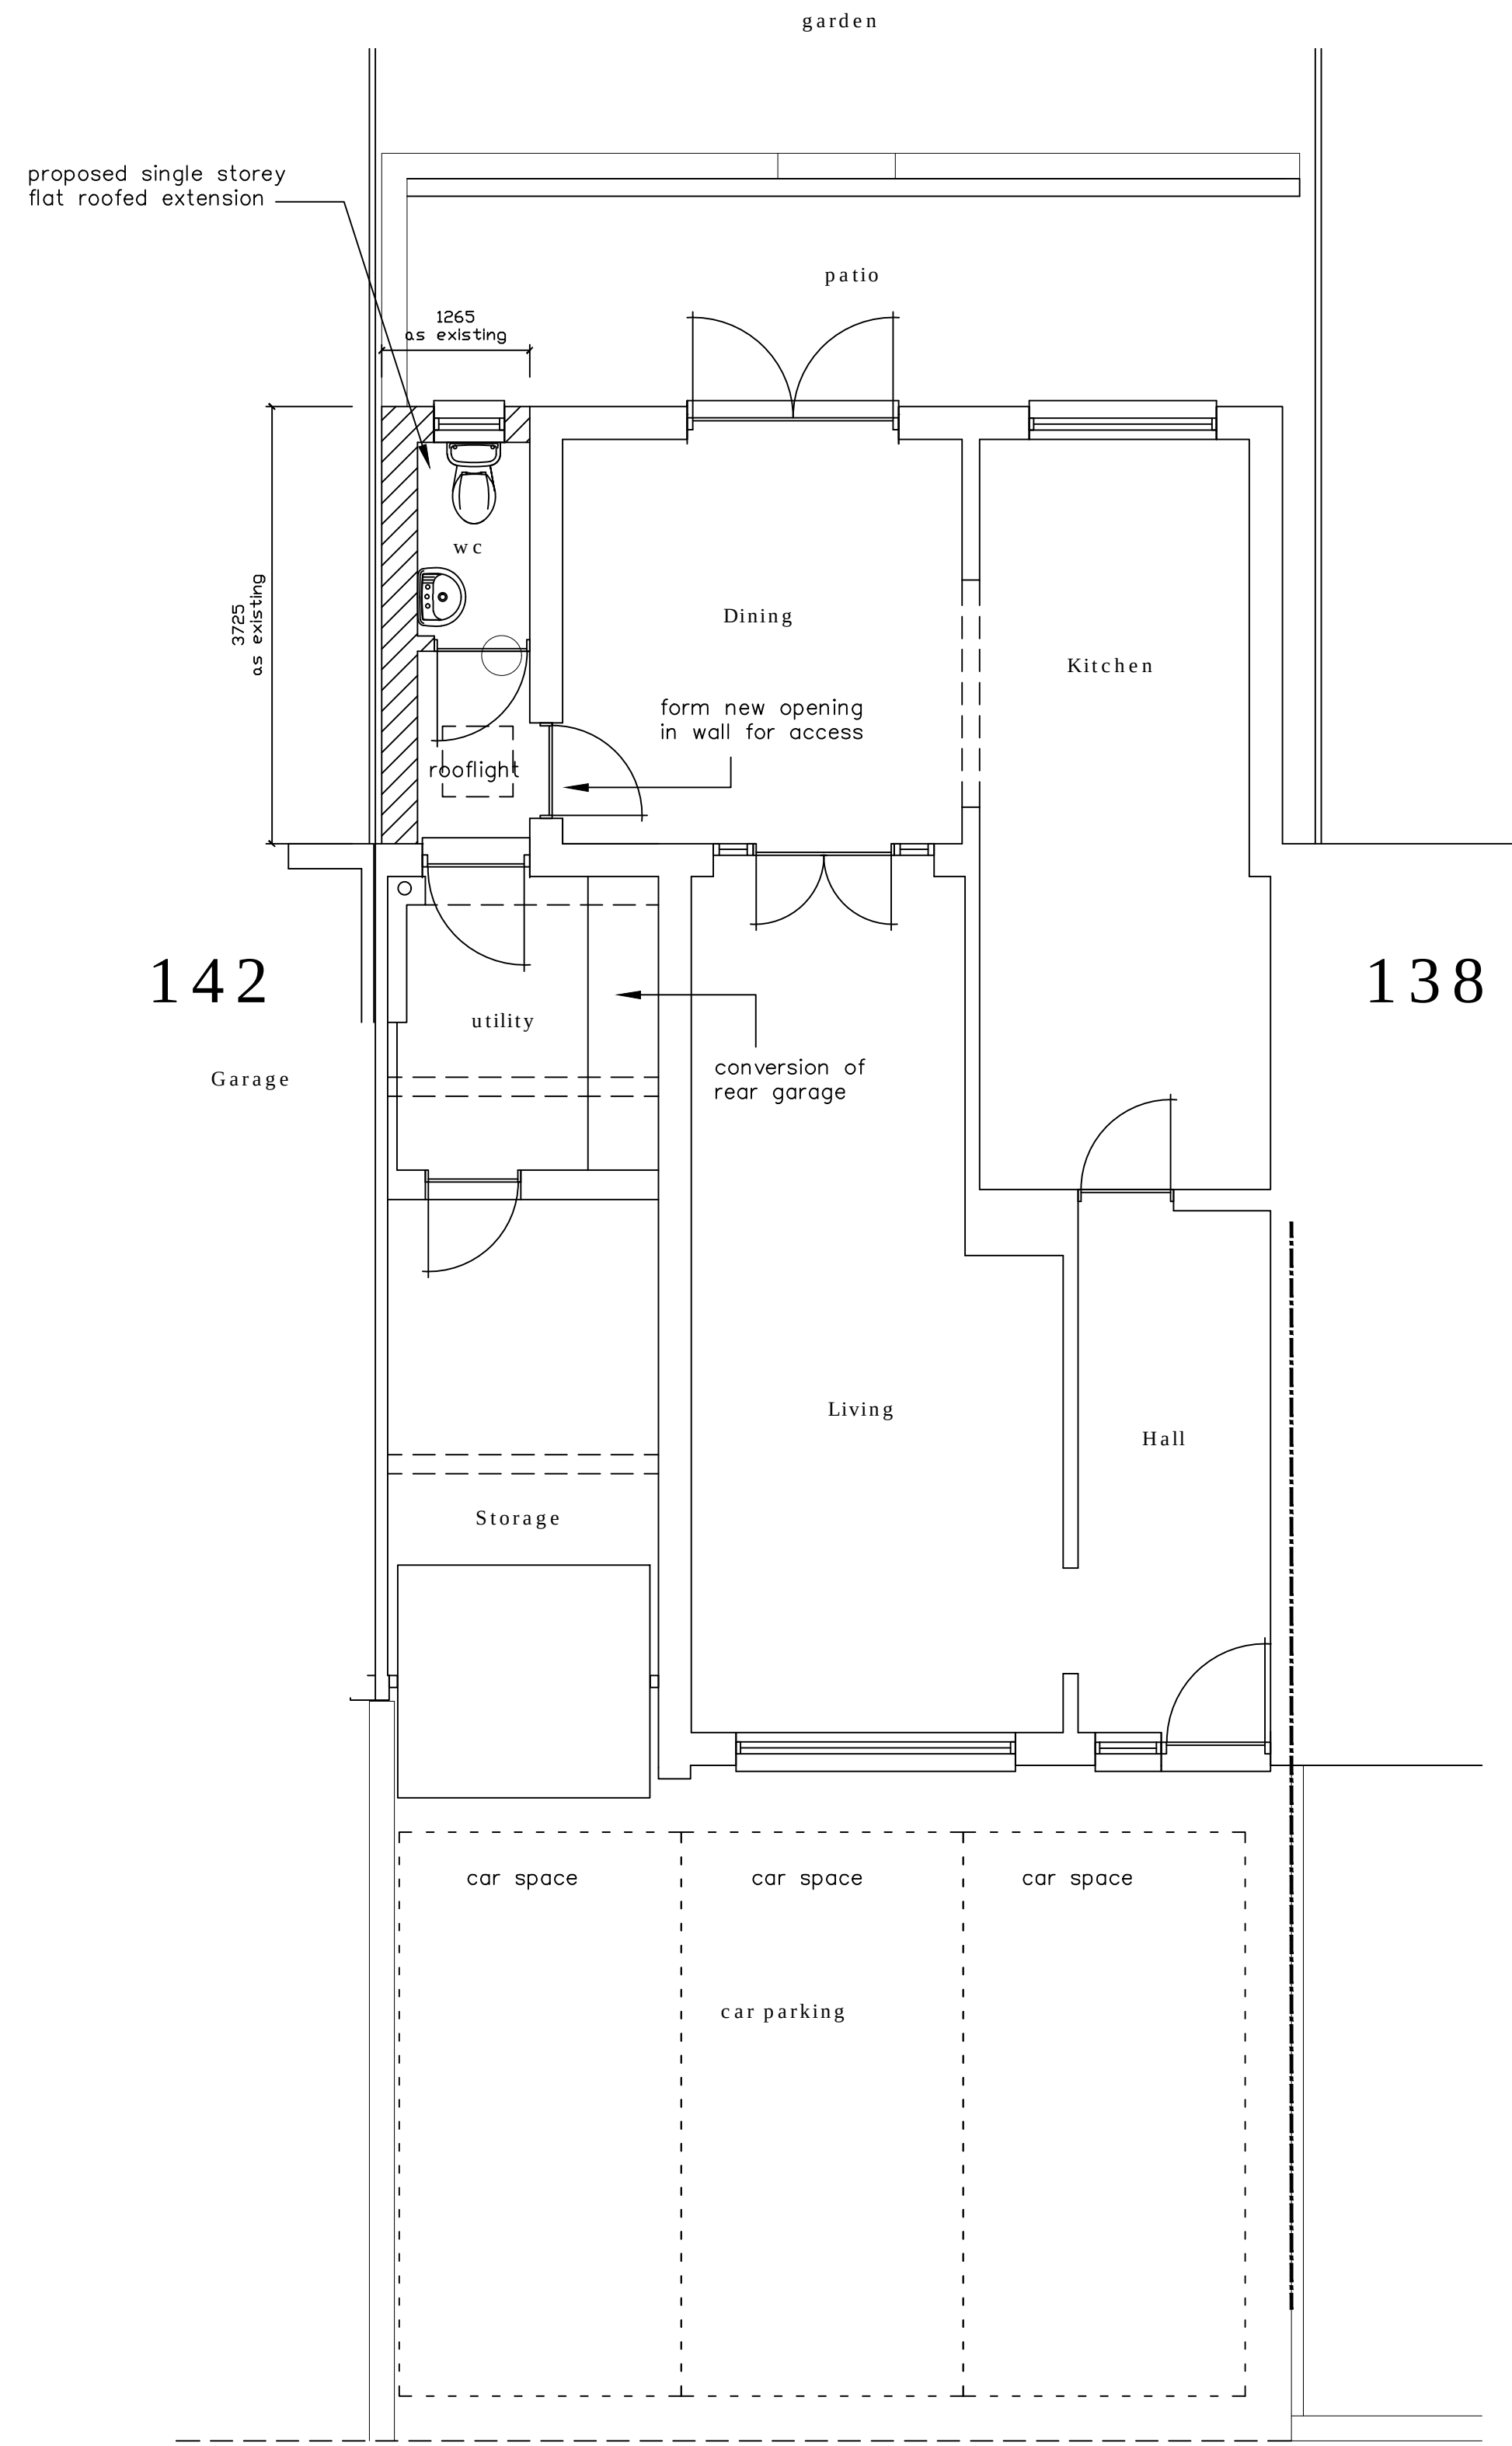

PROPOSED GROUND FLOOR LAYOUT
SCALE 1:50

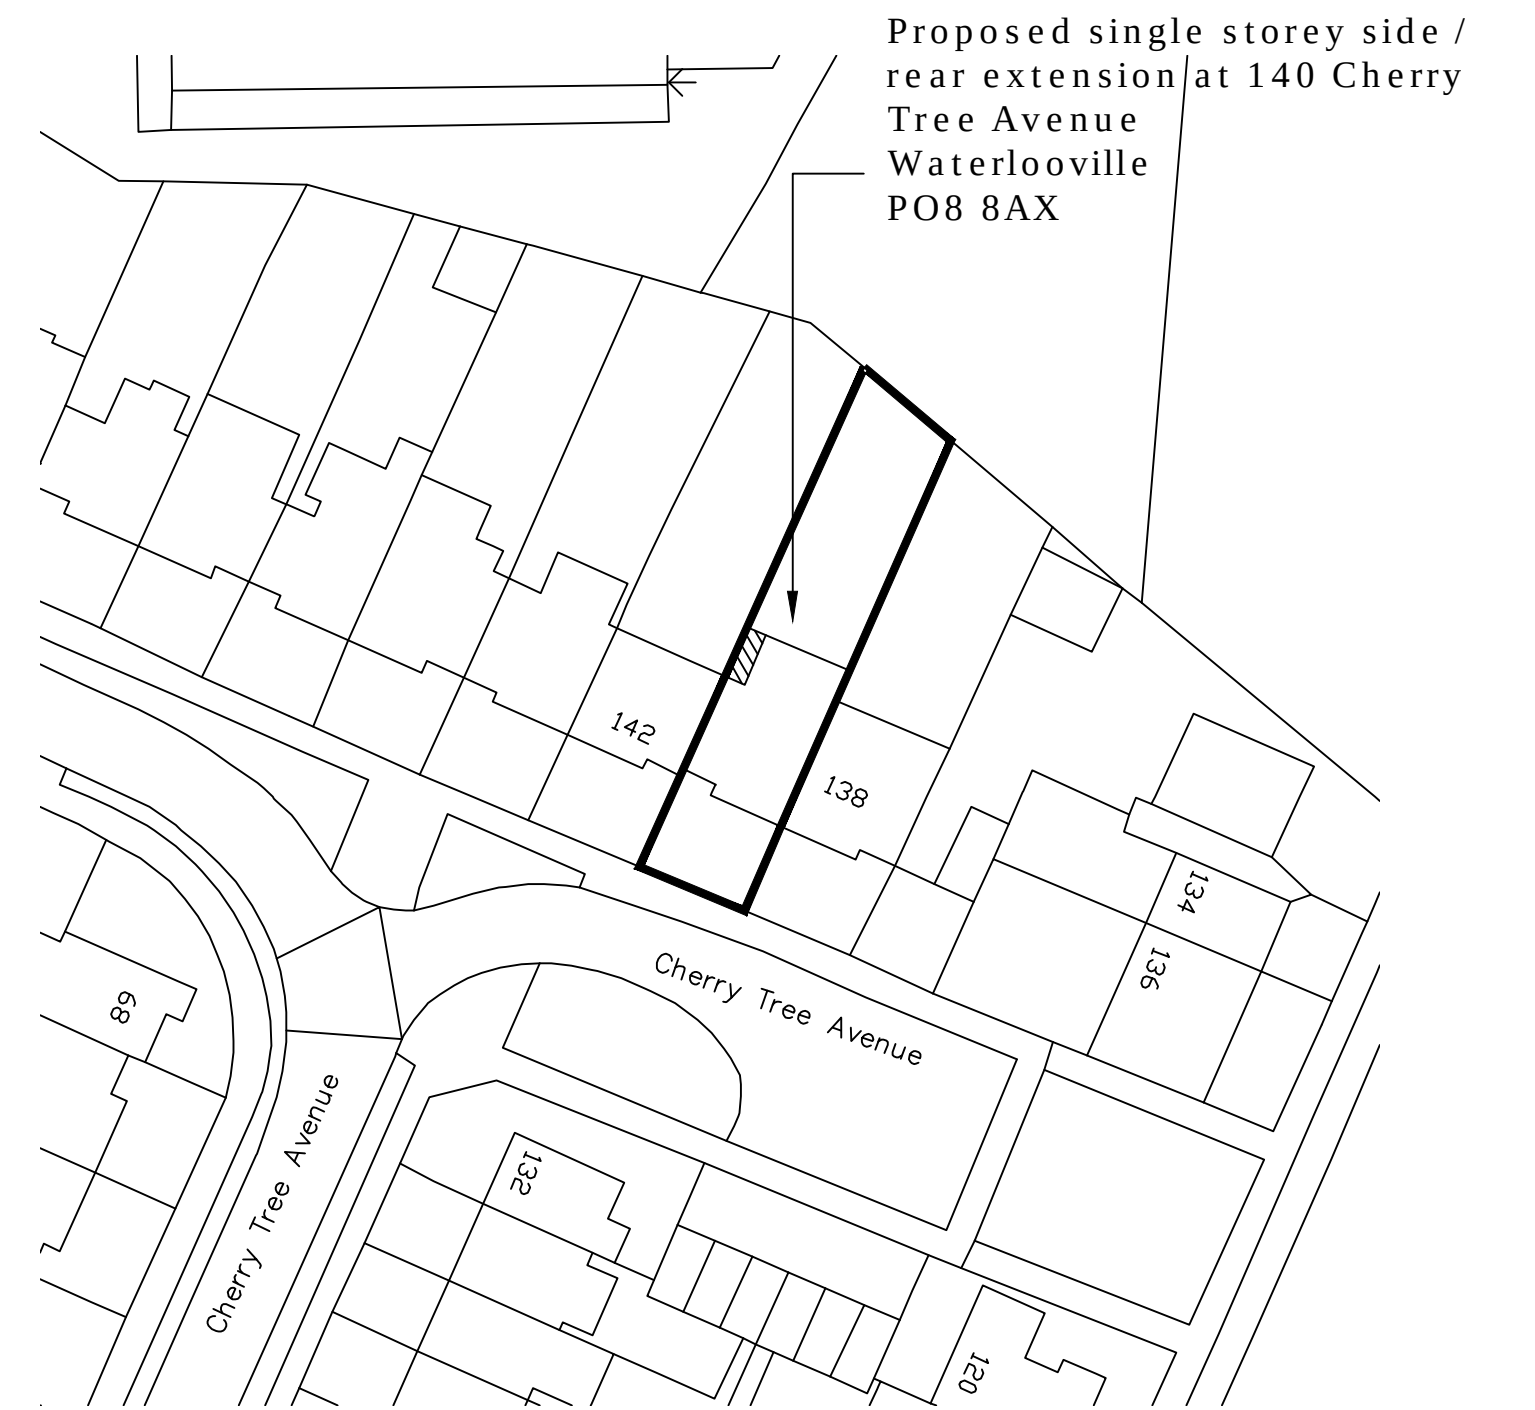

PROPOSED BLOCK PLAN
SCALE 1:500

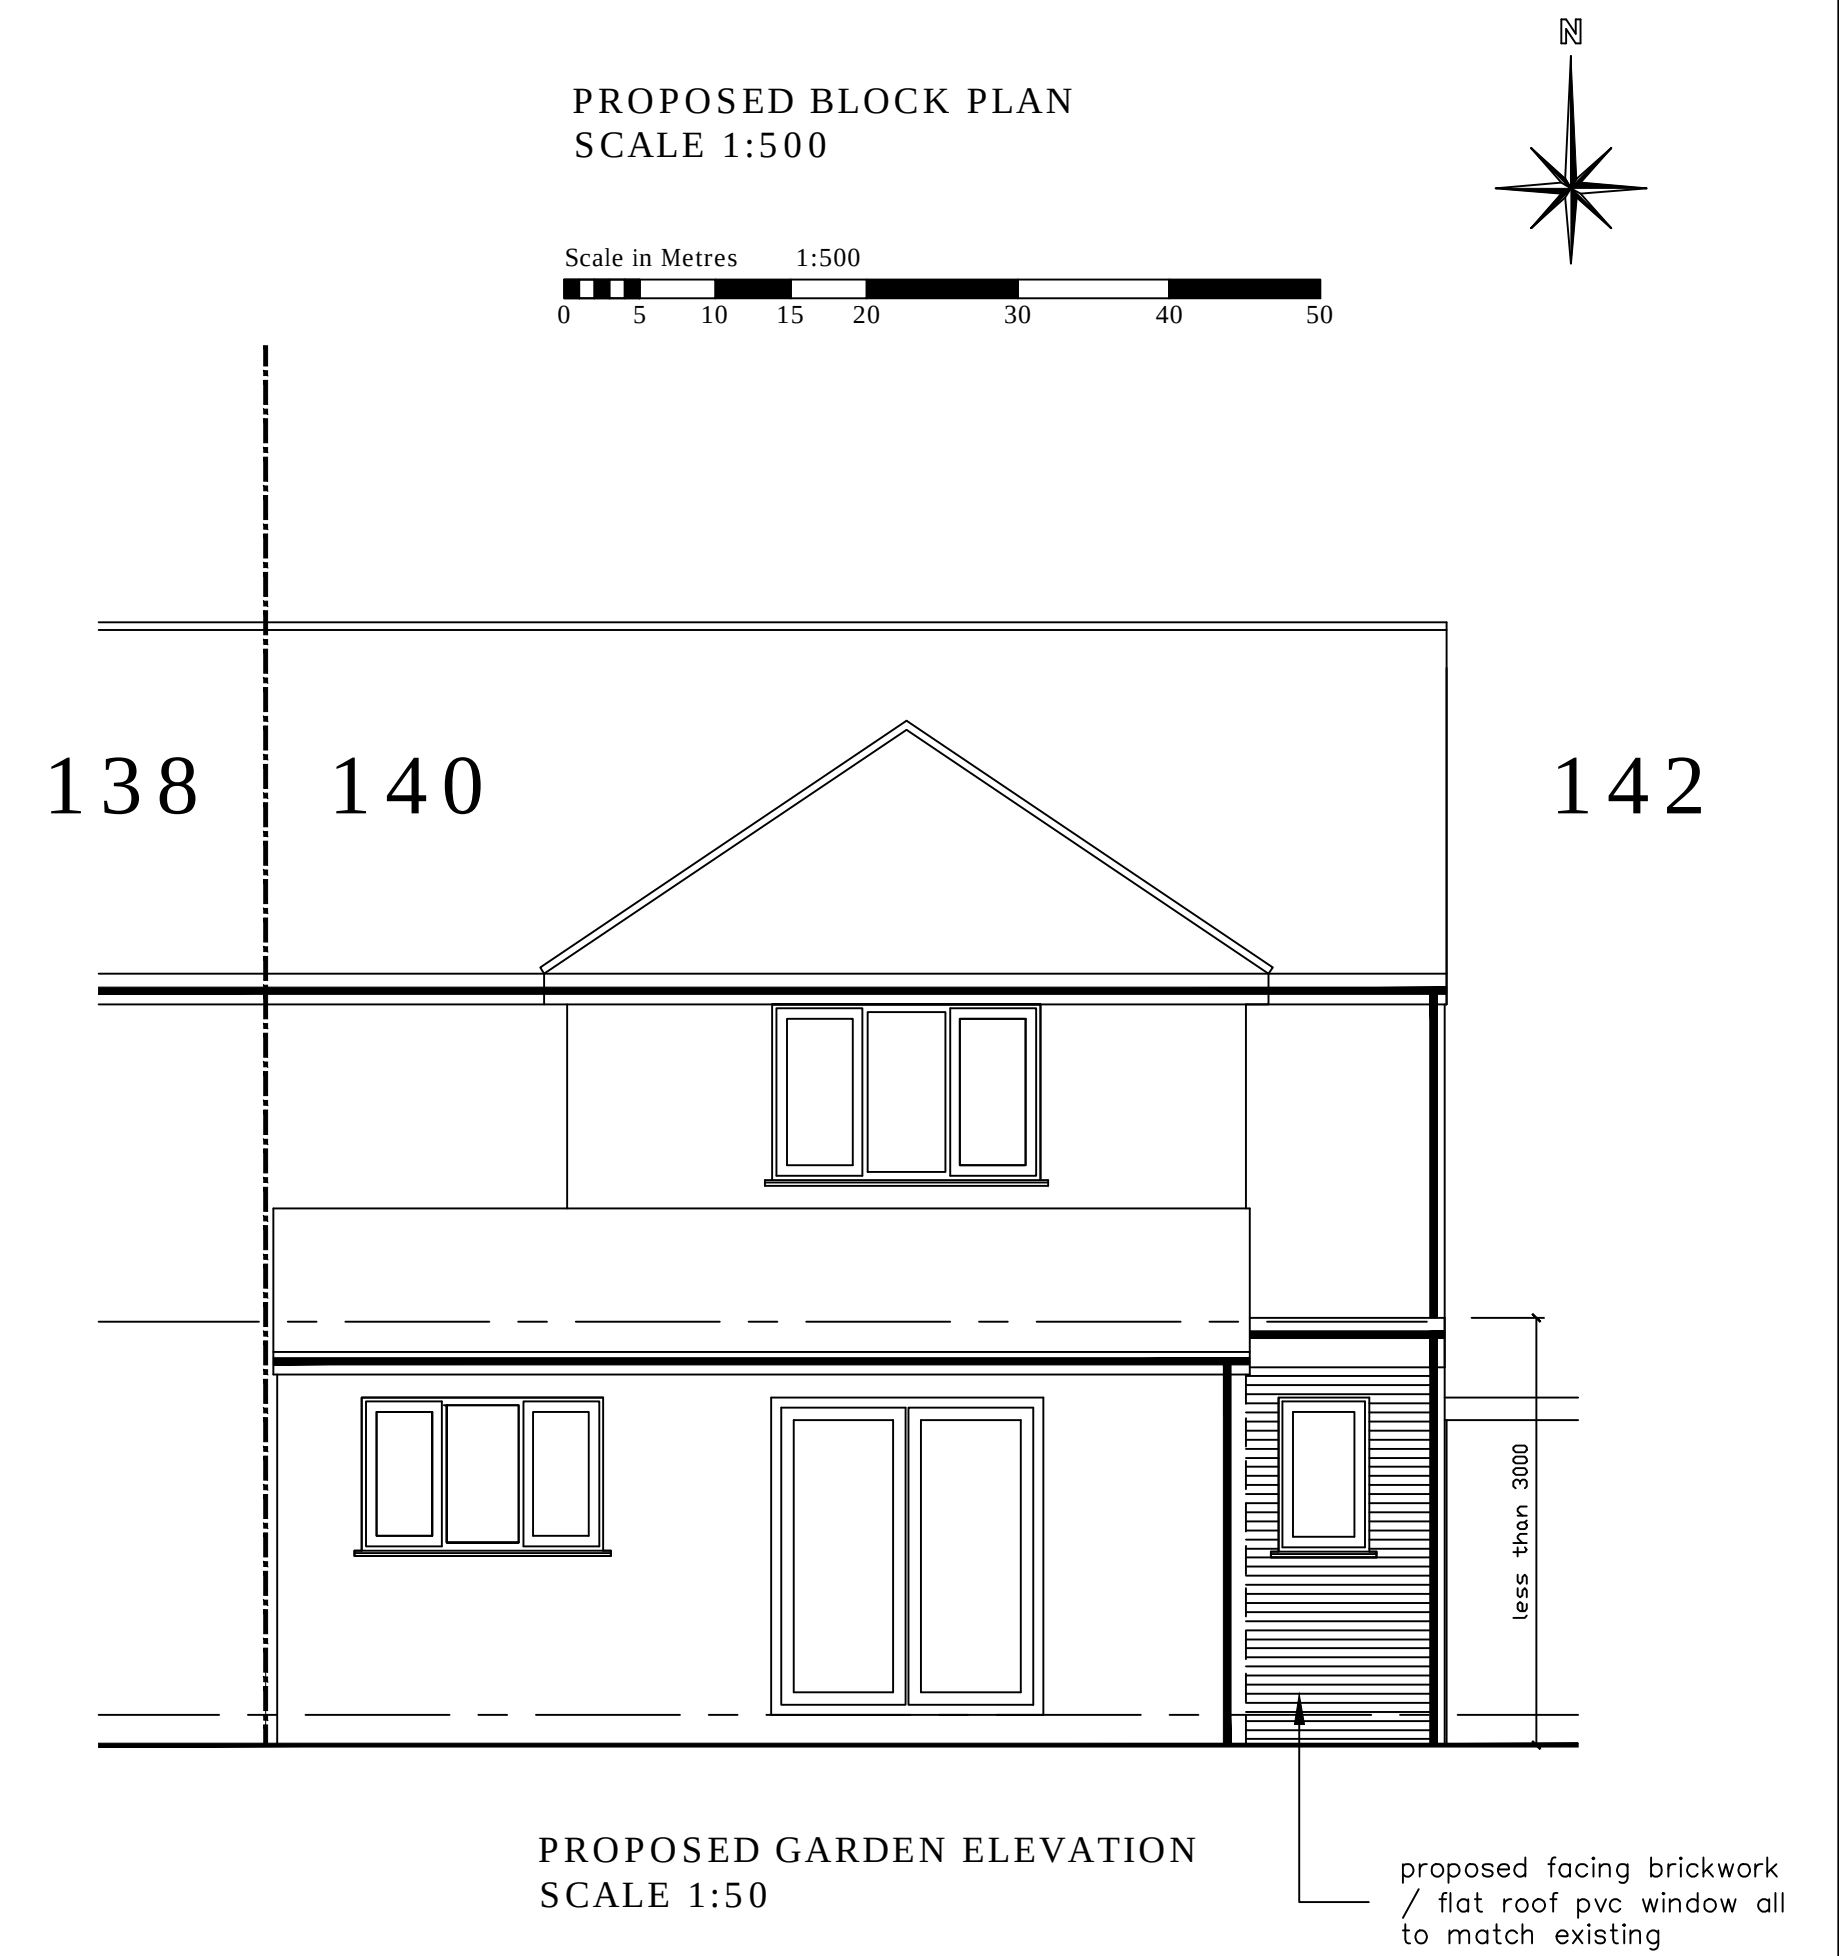

PROPOSED GARDEN ELEVATION
SCALE 1:50

NOTES:
The design and construction of this project shall be in accordance with the current Building Regulations & NHBC Standards. These notes & drawings have been prepared solely for the purpose of Planning & Building Regulation approval.
Do not scale from this drawing unless for Planning purposes. All dimensions to be checked on-site and any alterations to be approved by the Architect and/or client prior to any work commencing.
Ordnance Survey Licence No: 100047591
This drawing to be copyright and to be read in conjunction with all other drawings

AMENDMENTS:

KEY:



CLIENT NAME
& ADDRESS

Mr & Mrs N Johnson
140 Cherry Tree Avenue
Waterloooville
PO8 8AX

PROJECT
ADDRESS

140 Cherry Tree Avenue
Waterloooville
PO8 8AX

DRAWING DETAILS

PLANNING DRAWING

Existing / Proposed Floor Layout & Elevation
Block Plan

PROJECT No
915

DWG No
1

REV No

SCALE
1 : 50 @ A1

DRAWN
BWH

DATE
05/11/18



**B H
ARCHITECTURE Ltd**
Heath Cottage
Newlands Lane
Purbrook
Waterloooville
Hants
PO7 5SQ
Tel: 1 023 9223 2322
Mob: 07747 771808
E-mail: bernard@bernardharding.com