


5 Post Office Road - CC/18/8/4

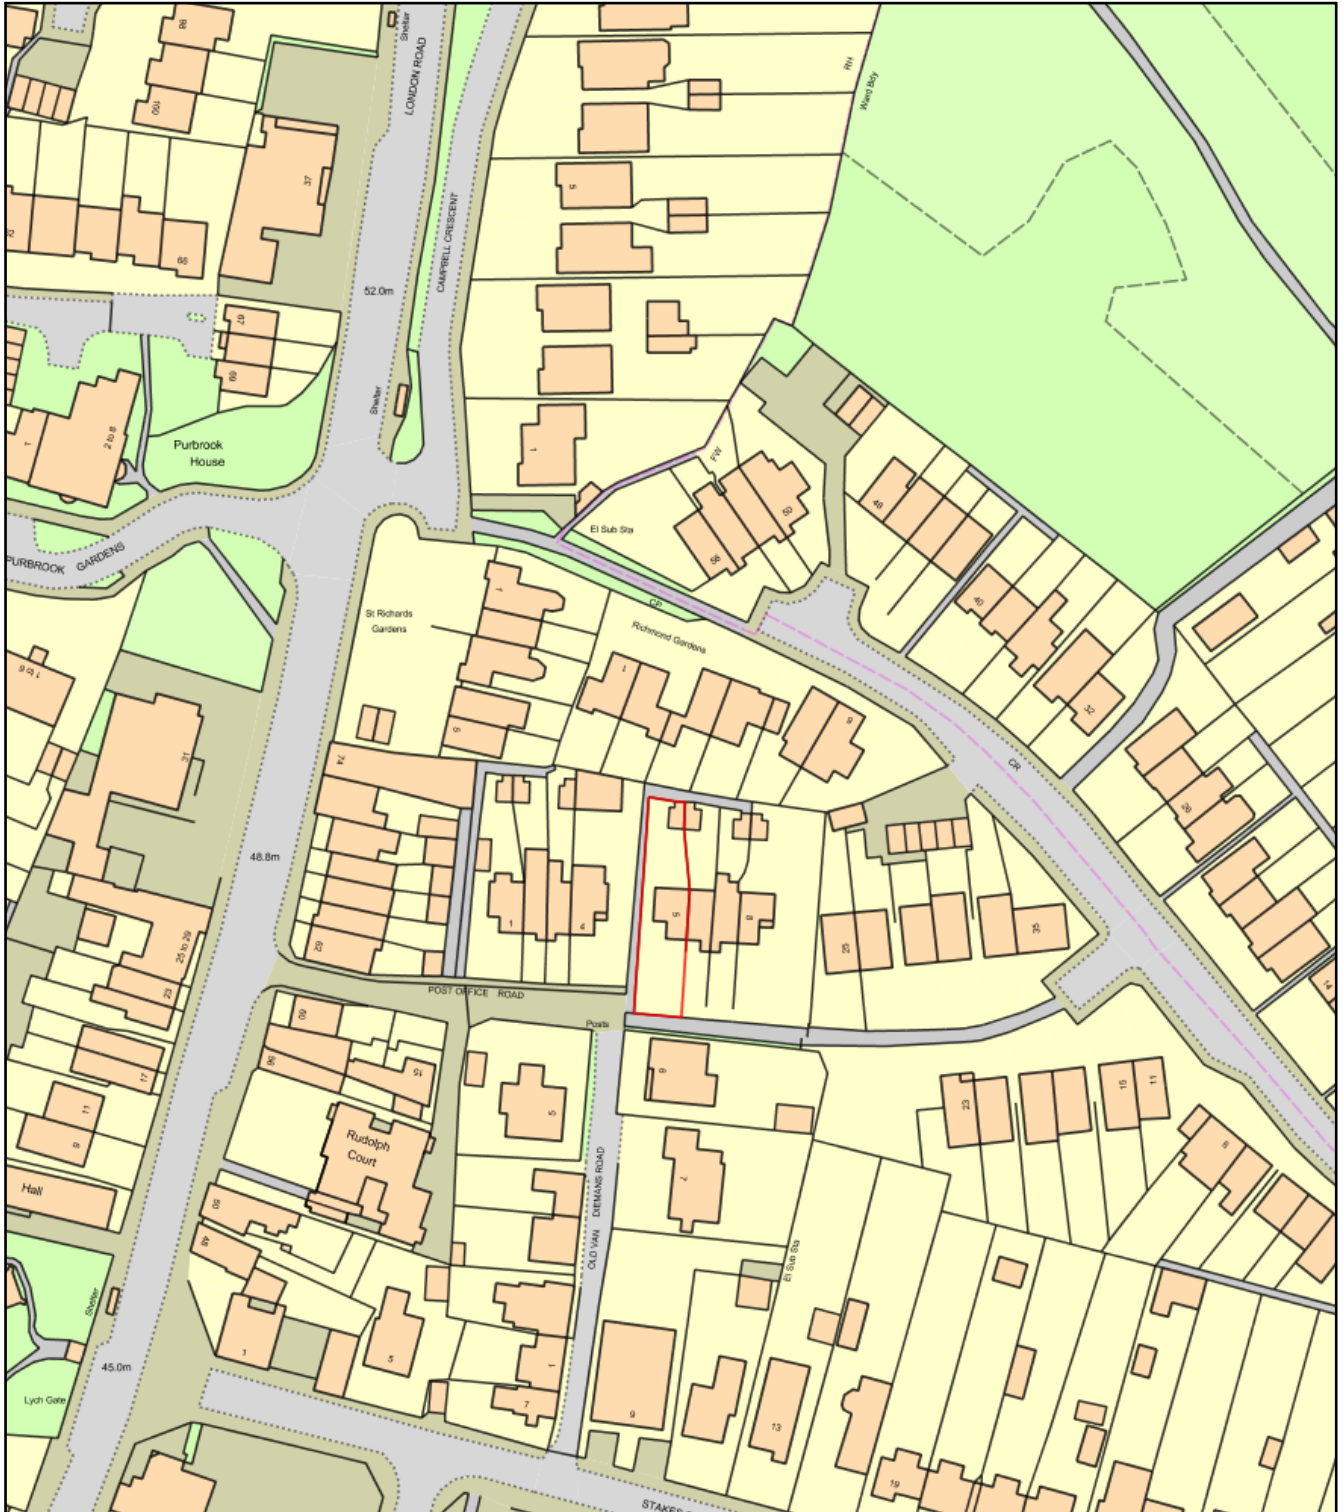

0 50
Metres



Plan Produced for: Mr T Brown

Date Produced: 09 Oct 2018

Plan Reference Number: TQRQM18282131235824

Scale: 1:1250 @ A4