
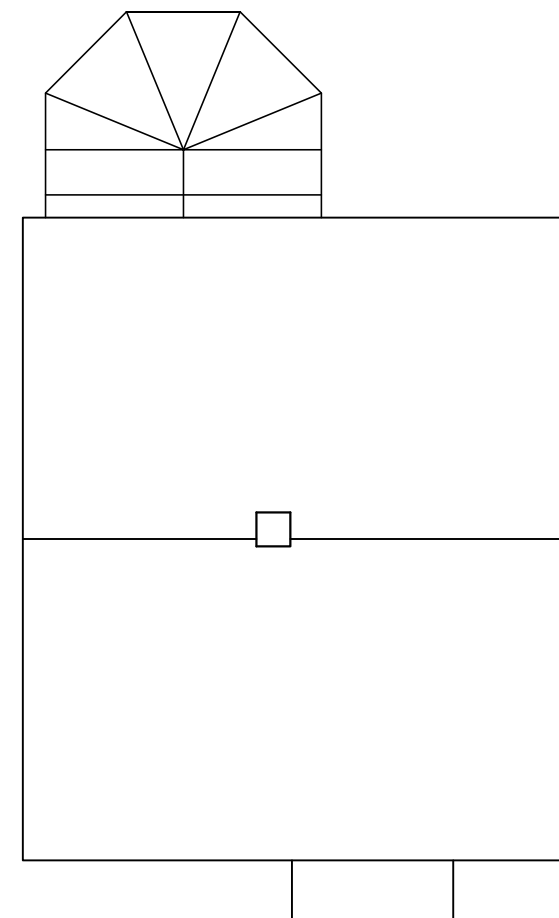
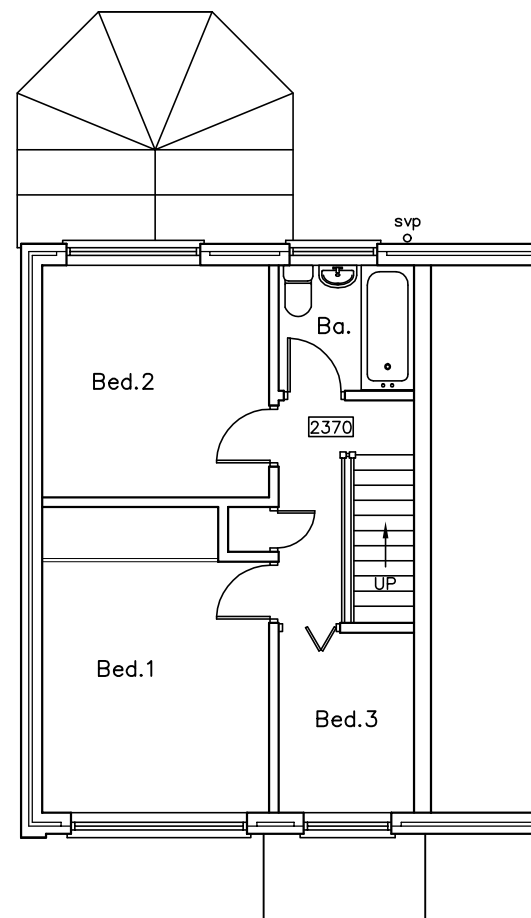


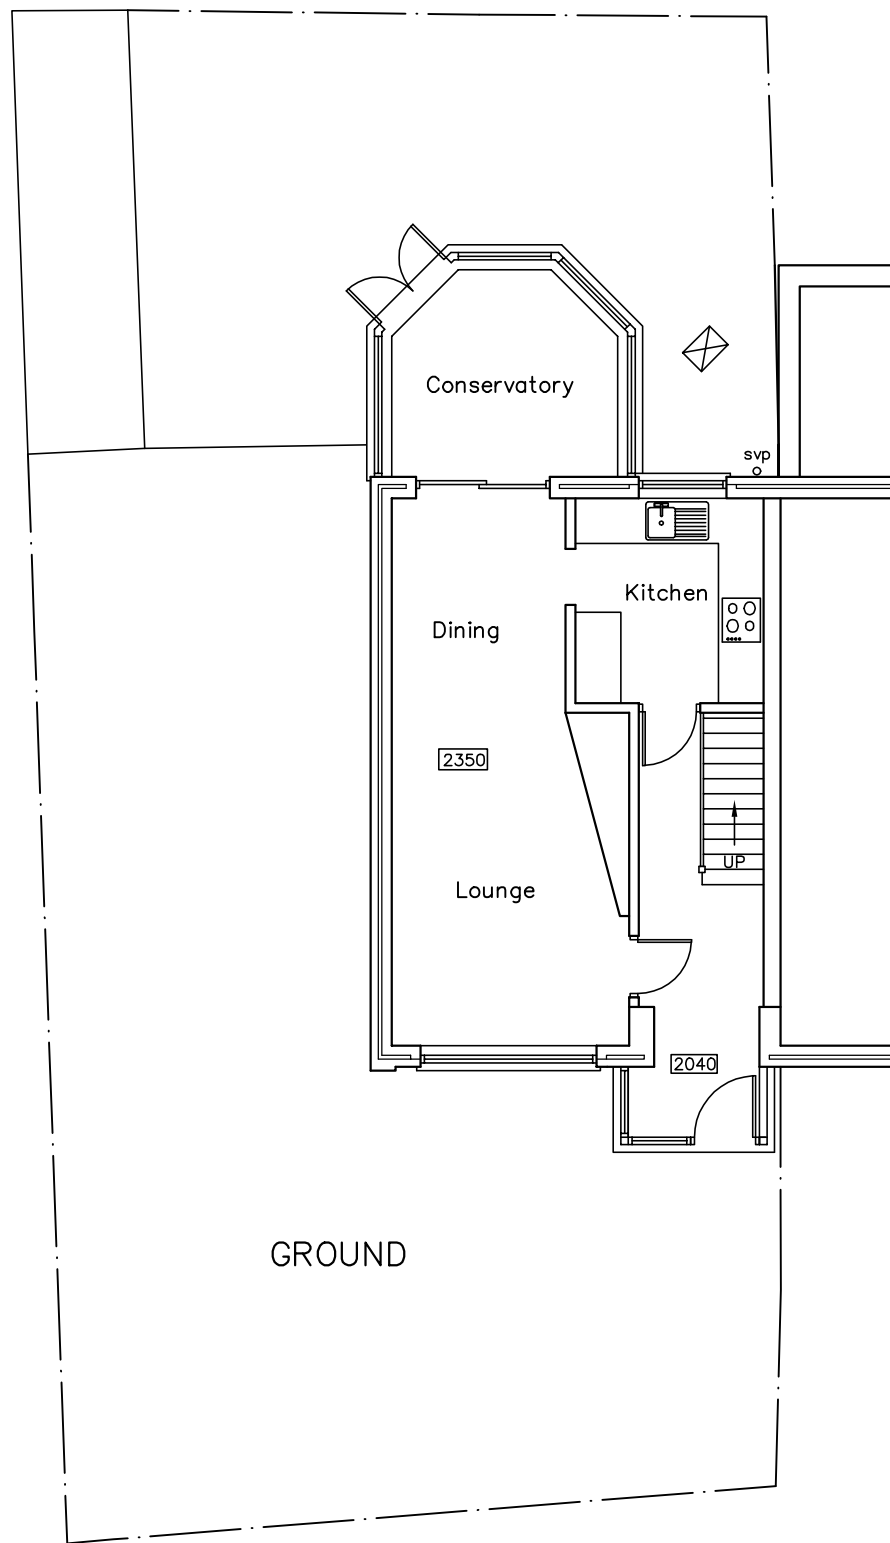

15 Fairy Cross Way,
Waterlooville,
P08 8AU


SURVEY PLANS

Revisions
a)
b)
c)
d)

CAD

Critchley Architecture And Design
Contact: 02392 474 919 | info@caad.online

The Old Brewery, 15E South Street, Havant, PO9 1BU

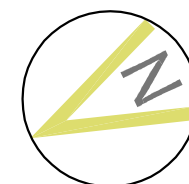

Scale A3 = 1:100
Drawn JHL
Date 04/04/18

18031-201⁰

10m

20m

30m

40m