




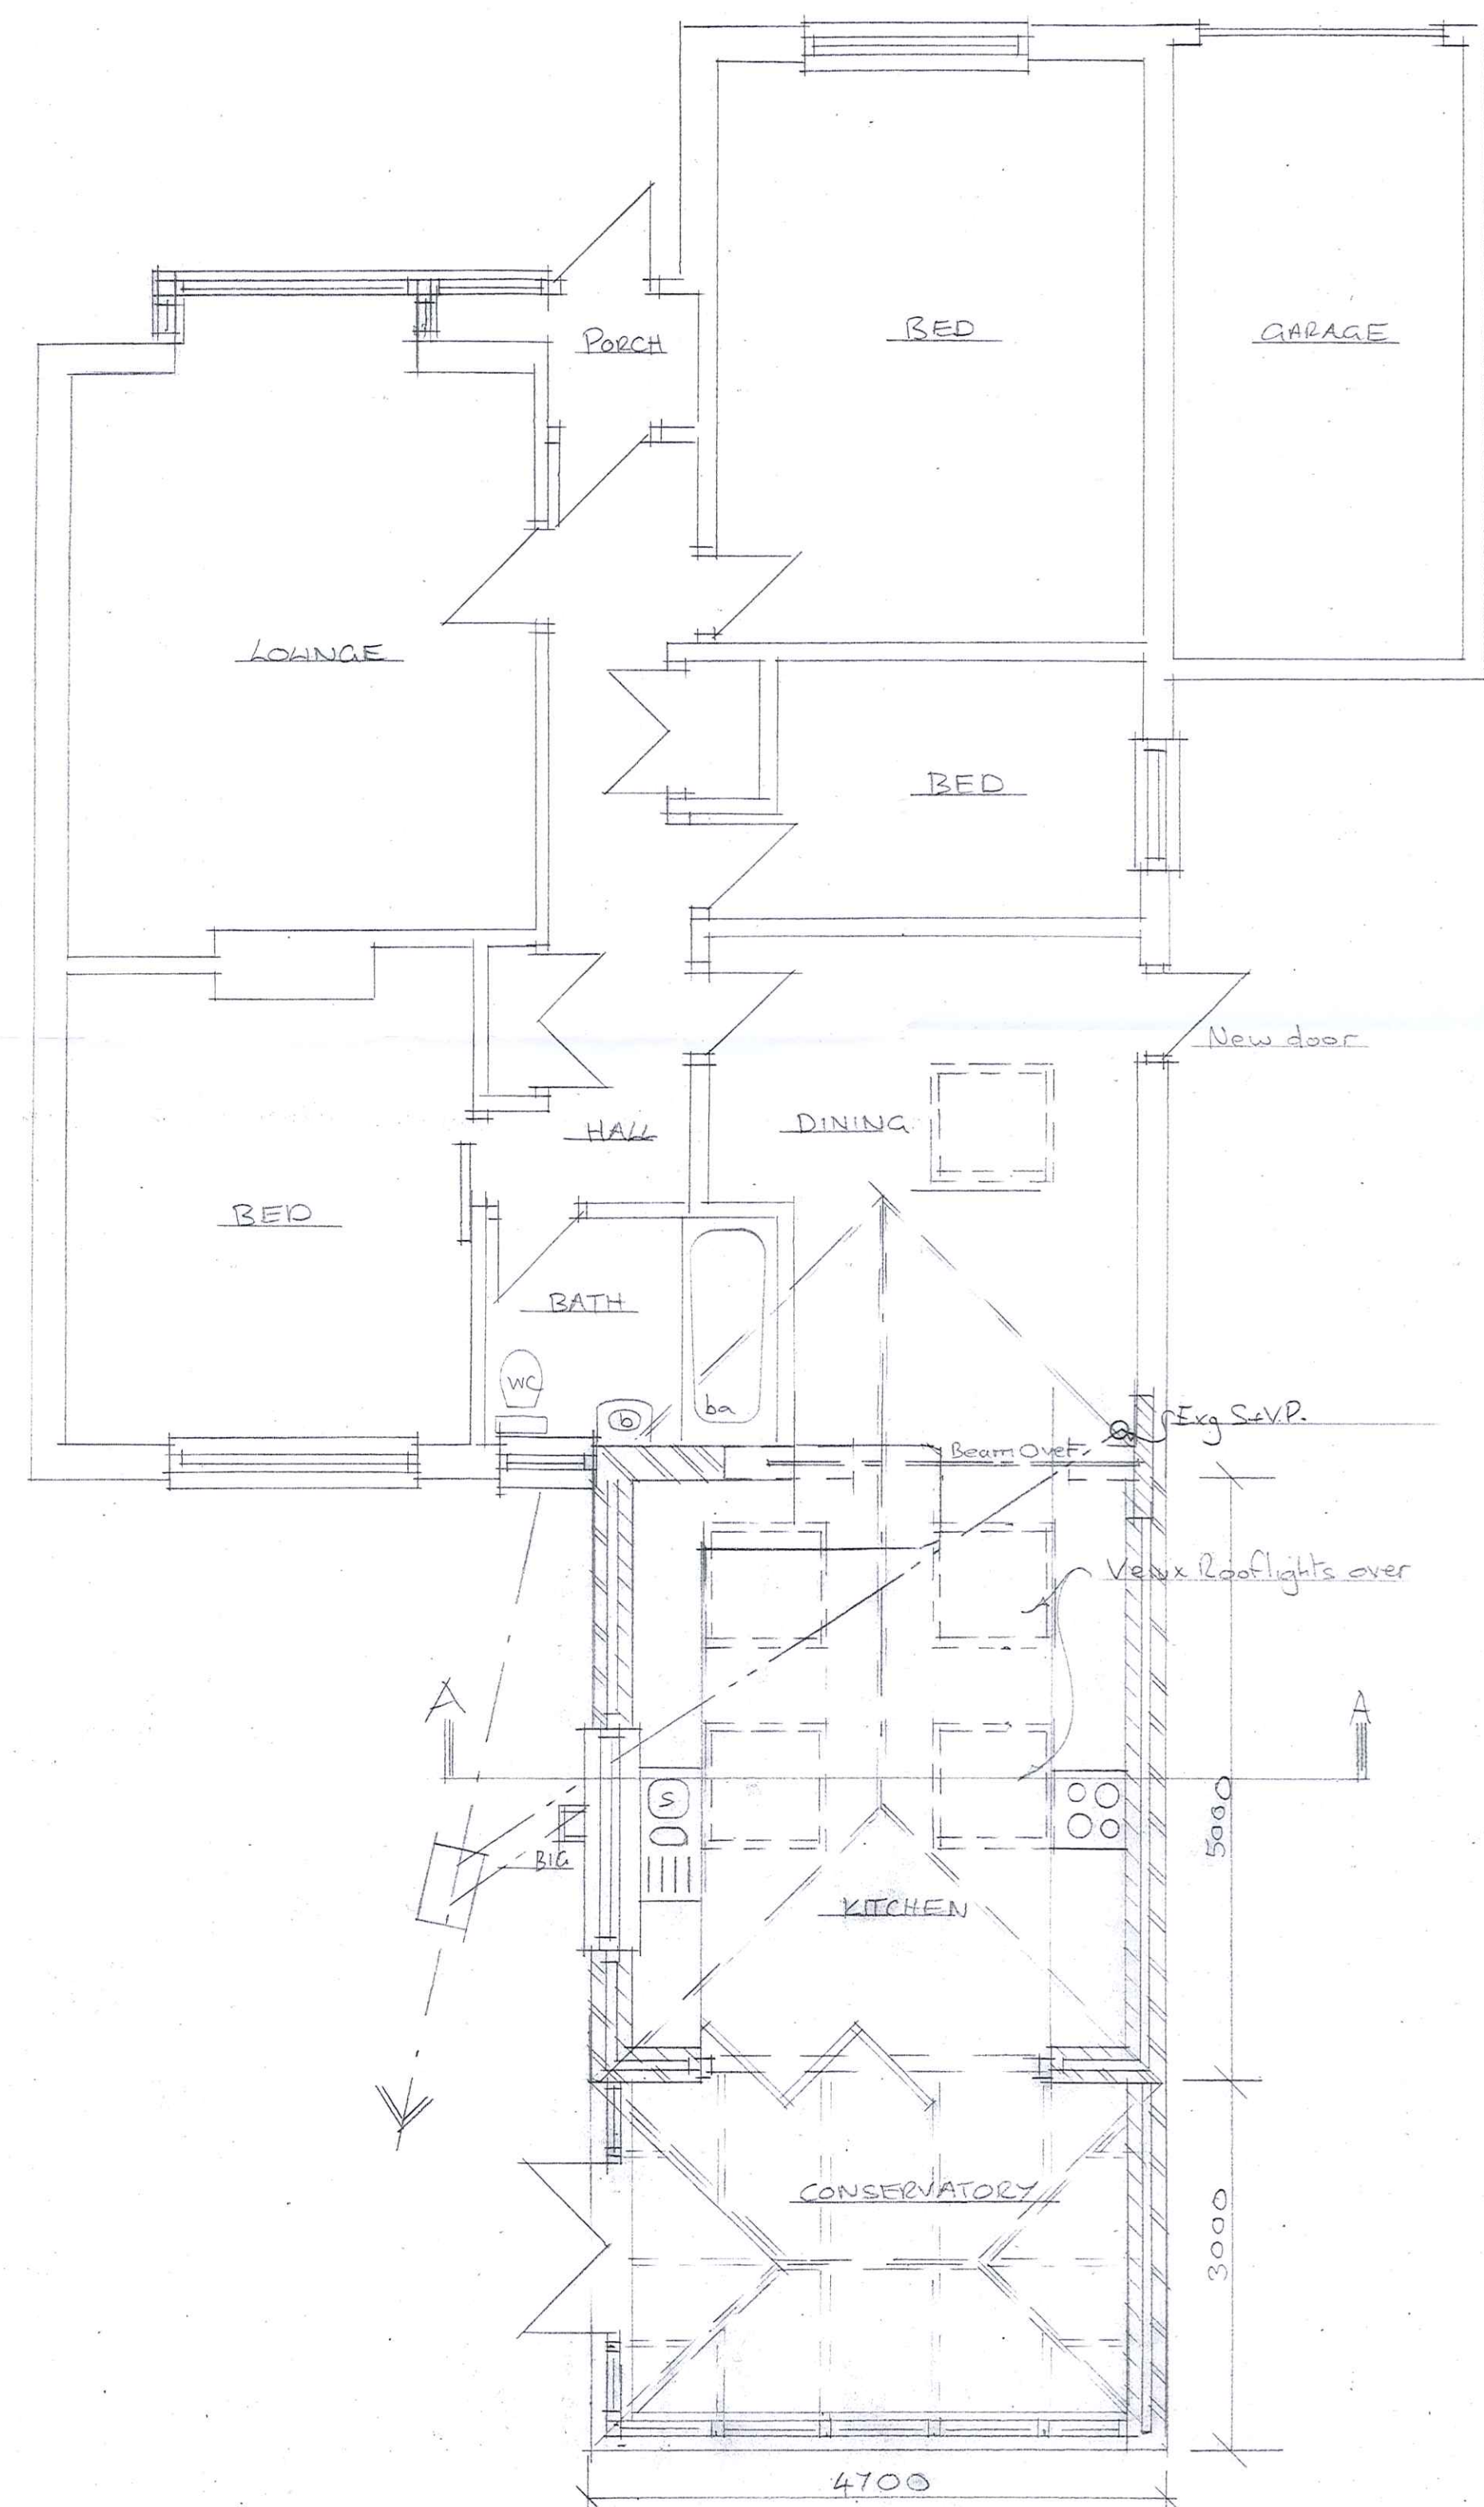


GROUND FLOOR PLAN 1:50

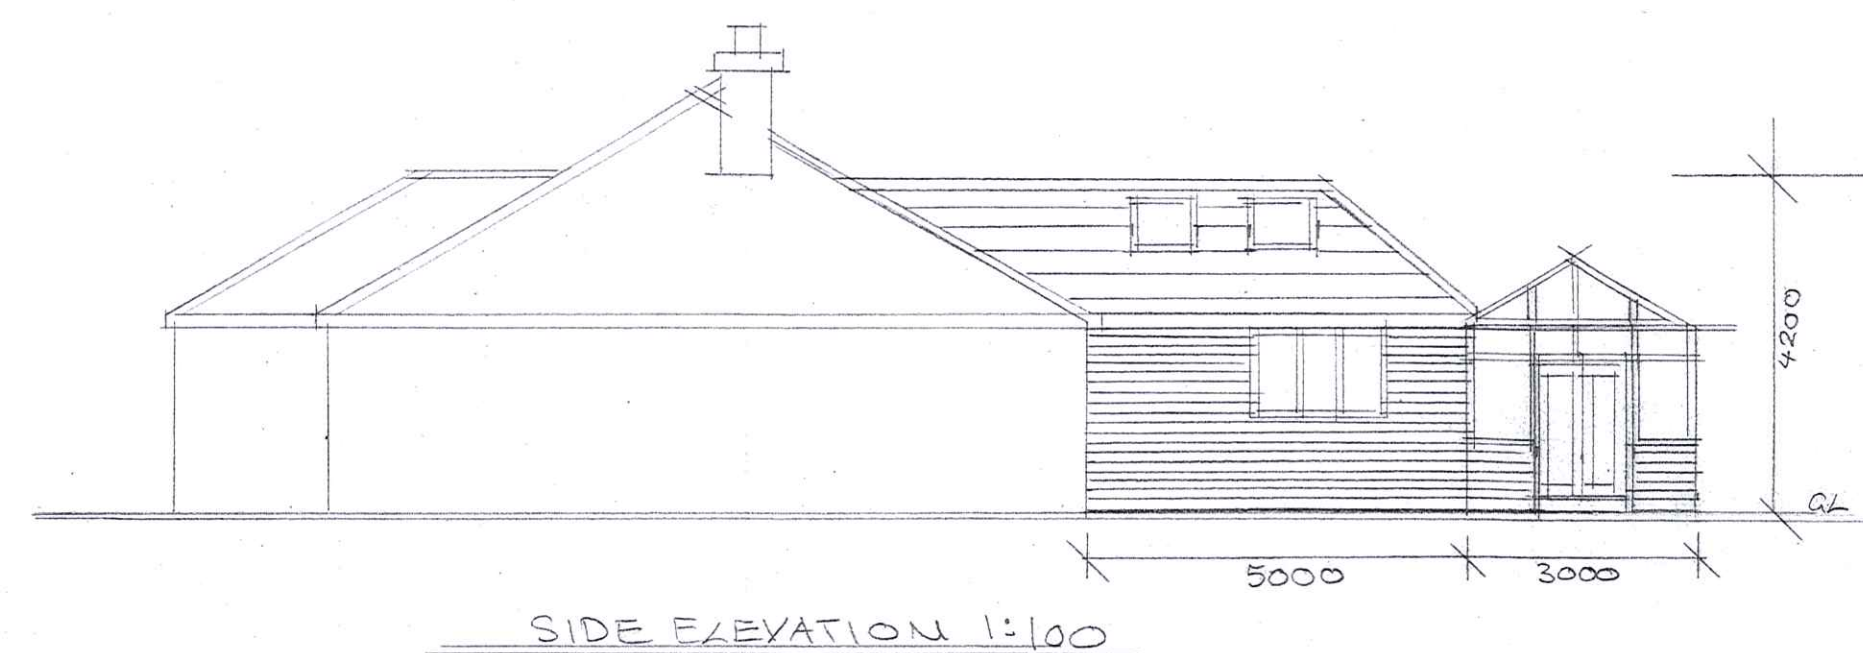


SIDE ELEVATION 1:100

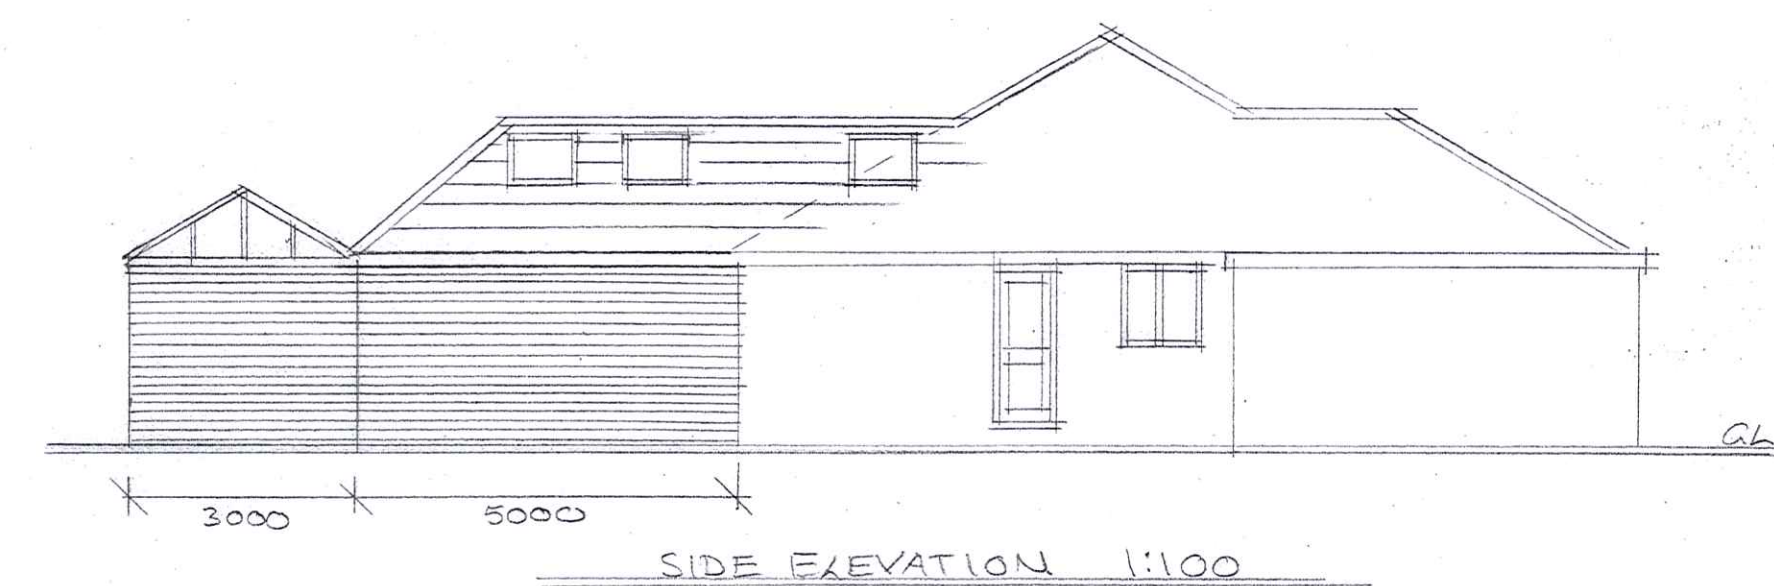

SIDE ELEVATION 1:100

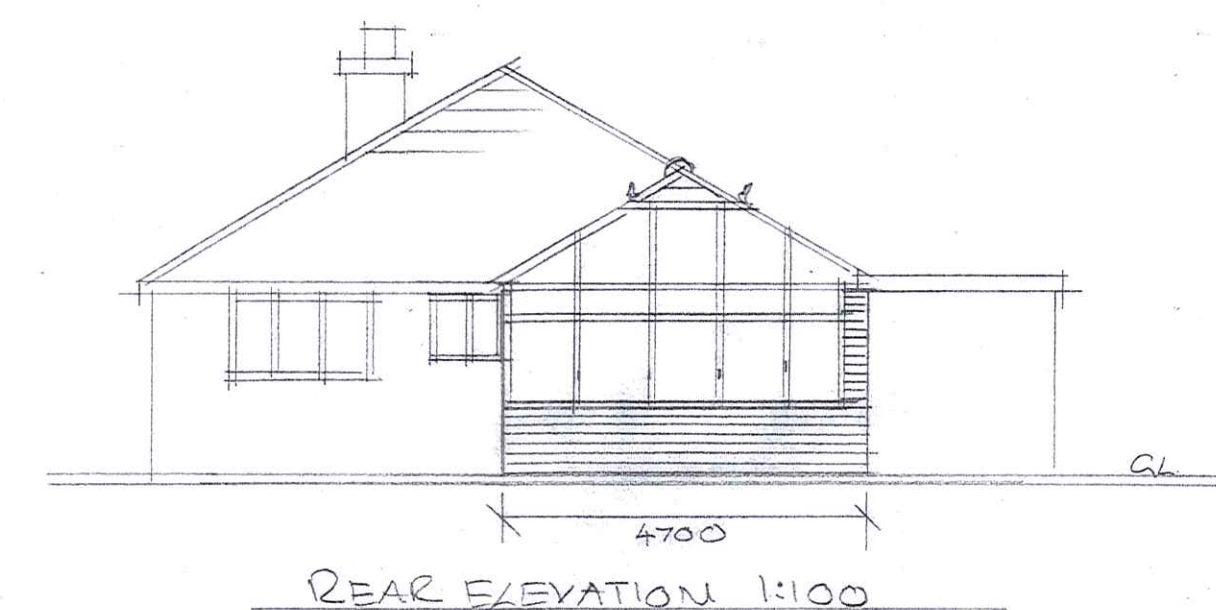

REAR ELEVATION 1:100

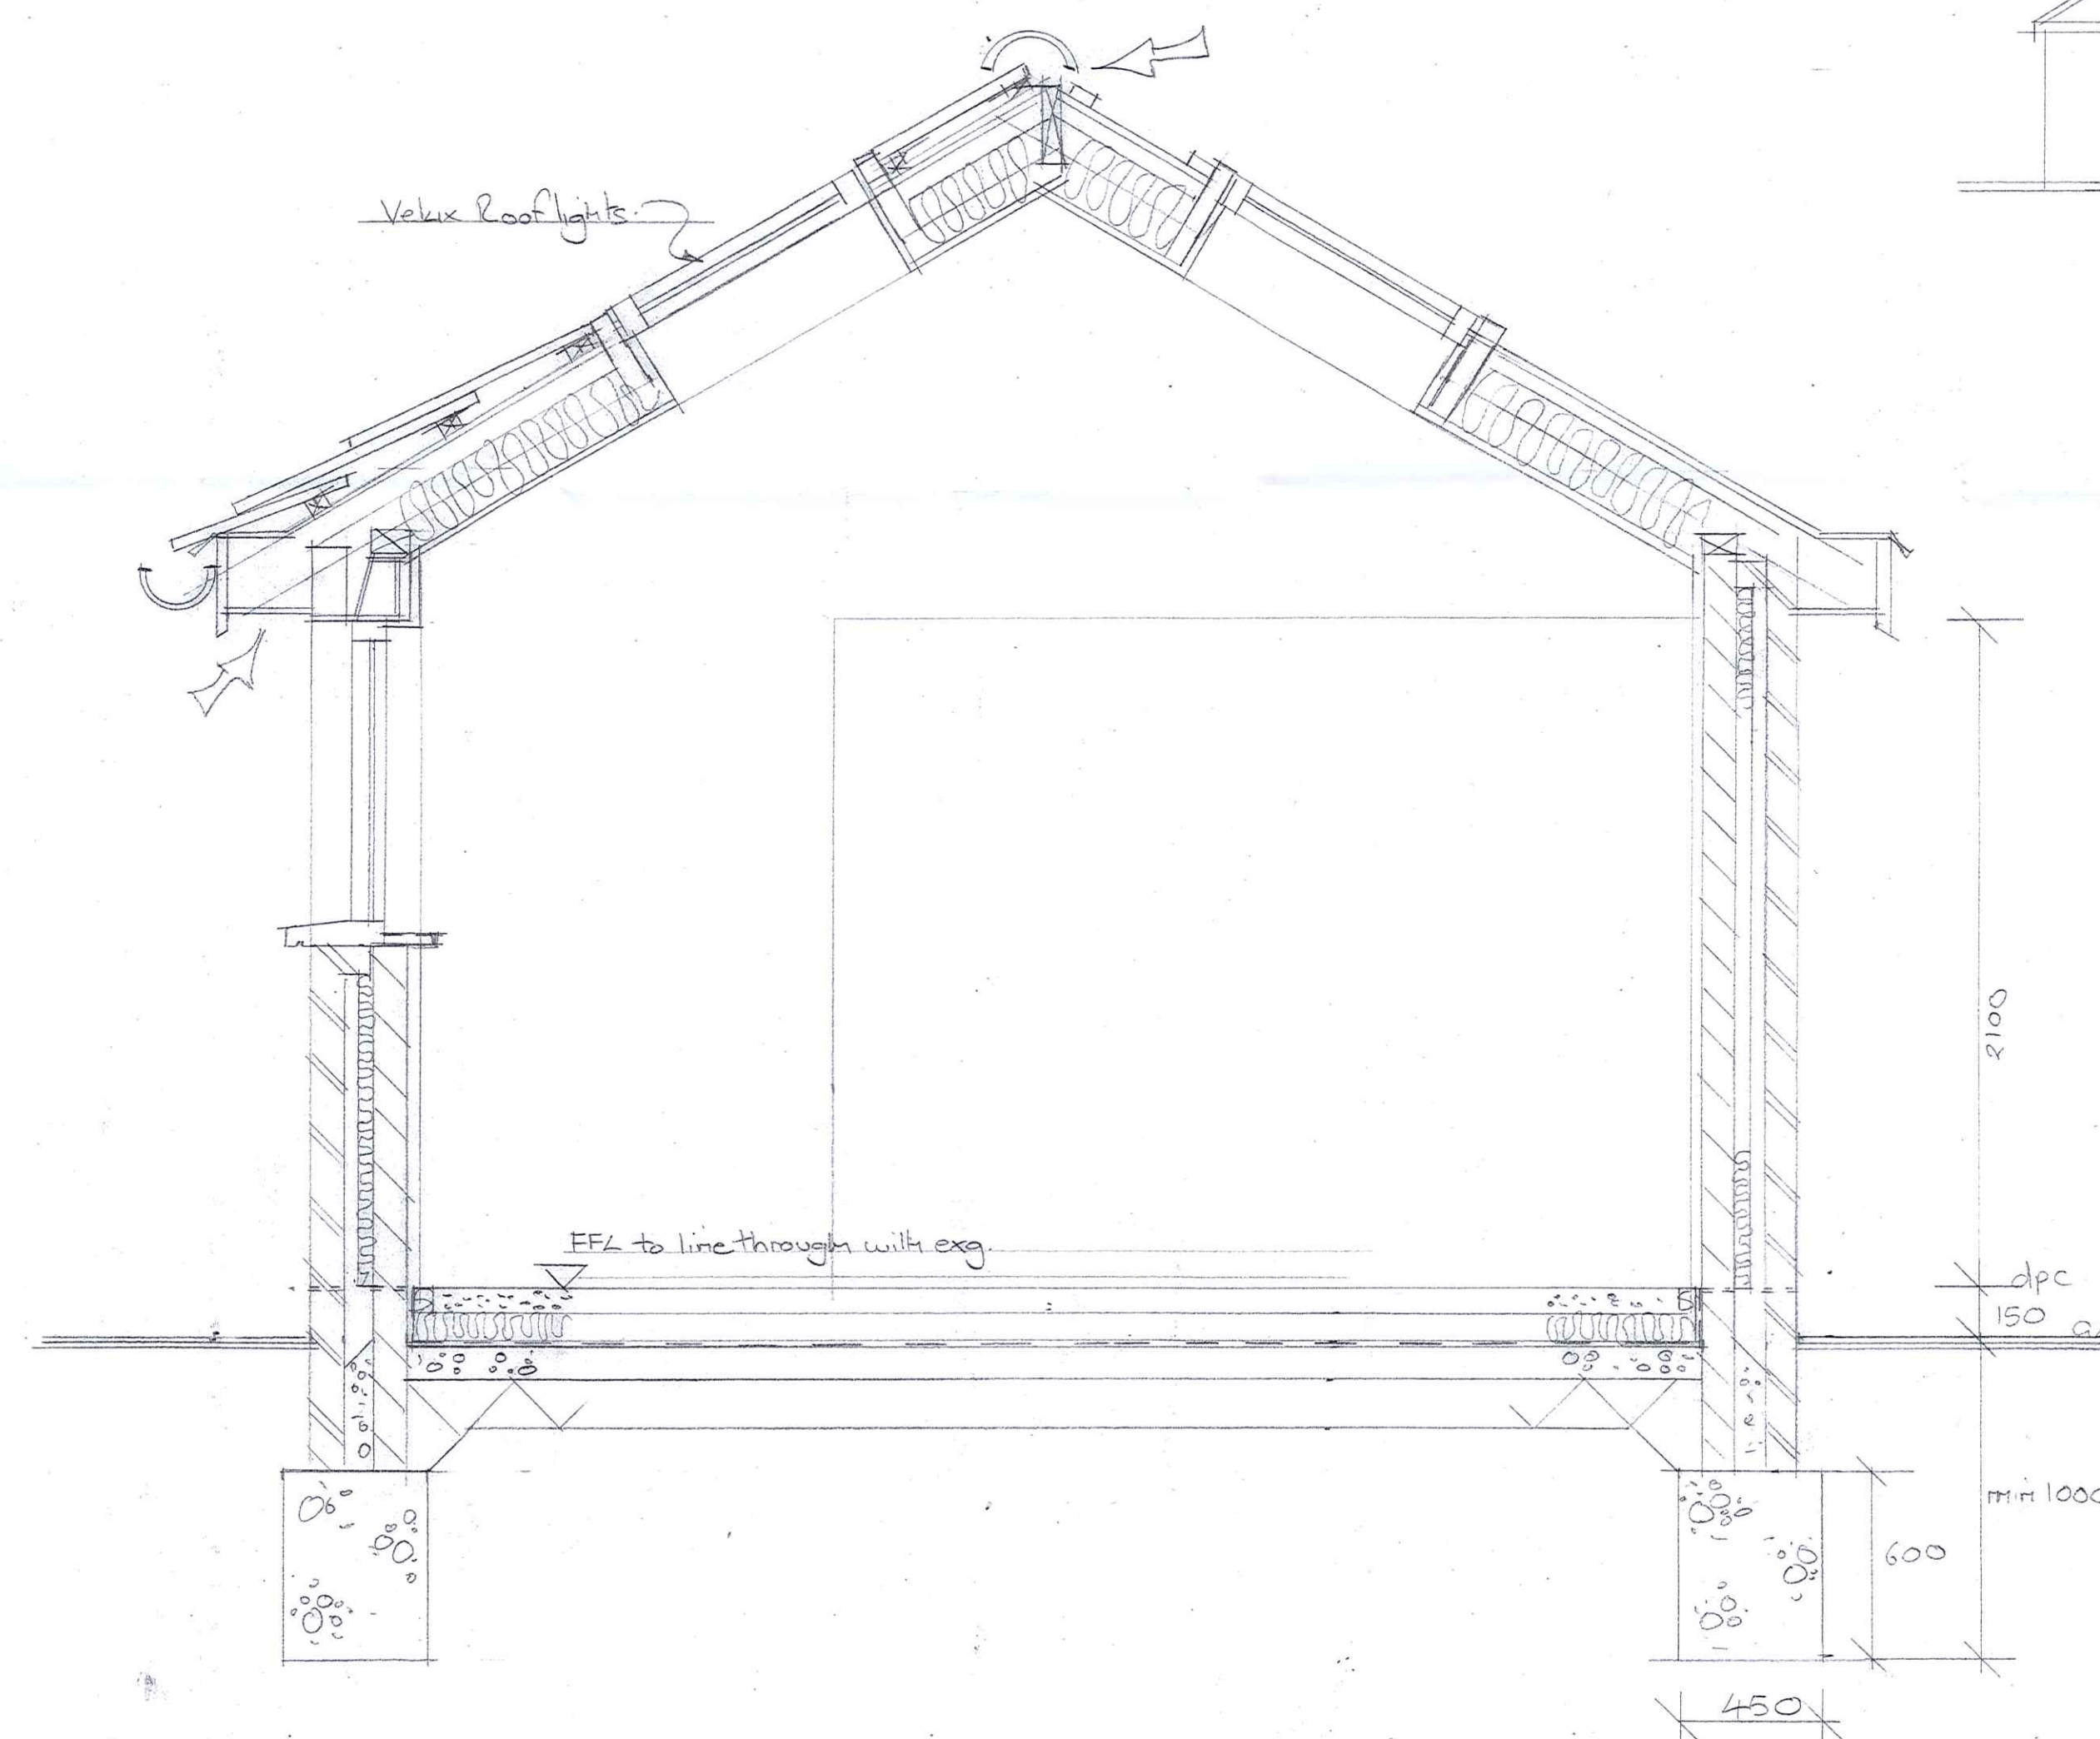

SECTION A-A 1:20

HAVANT BOROUGH
COUNCIL
06 FEB 2018
RECEIVED

PROPOSED REAR EXTENSION
43 HAZLETON WAY, WATERLOOVILLE

PLAN, SECTION AND ELEVATIONS

Scale - AS SHOWN Date: JAN 18

657/18/01 P. DAVEY CIOB, CIAT

REVISIONS