


40 The Dale - 2140.18

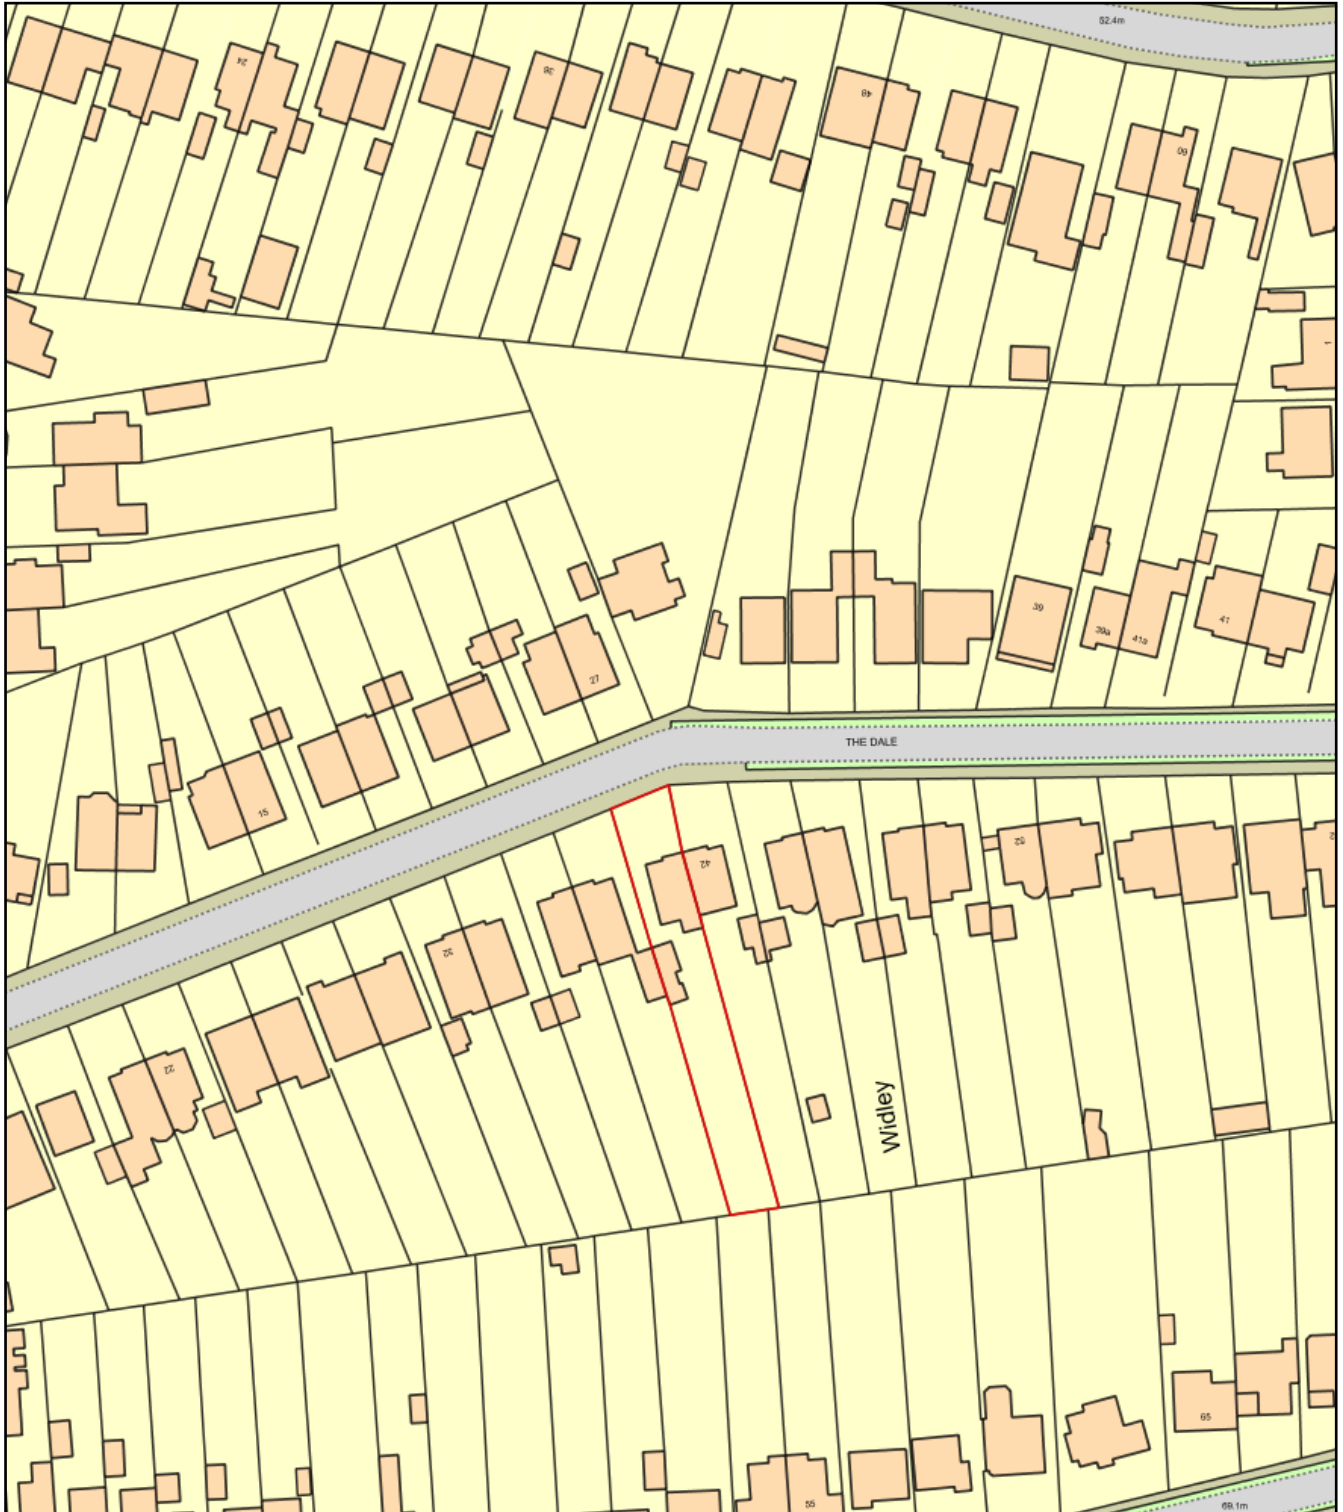

0 50
Metres



Plan Produced for: Mr Terry Lawson

Date Produced: 13 Jul 2018

Plan Reference Number: TQRQM18194090722748

Scale: 1:1250 @ A4