



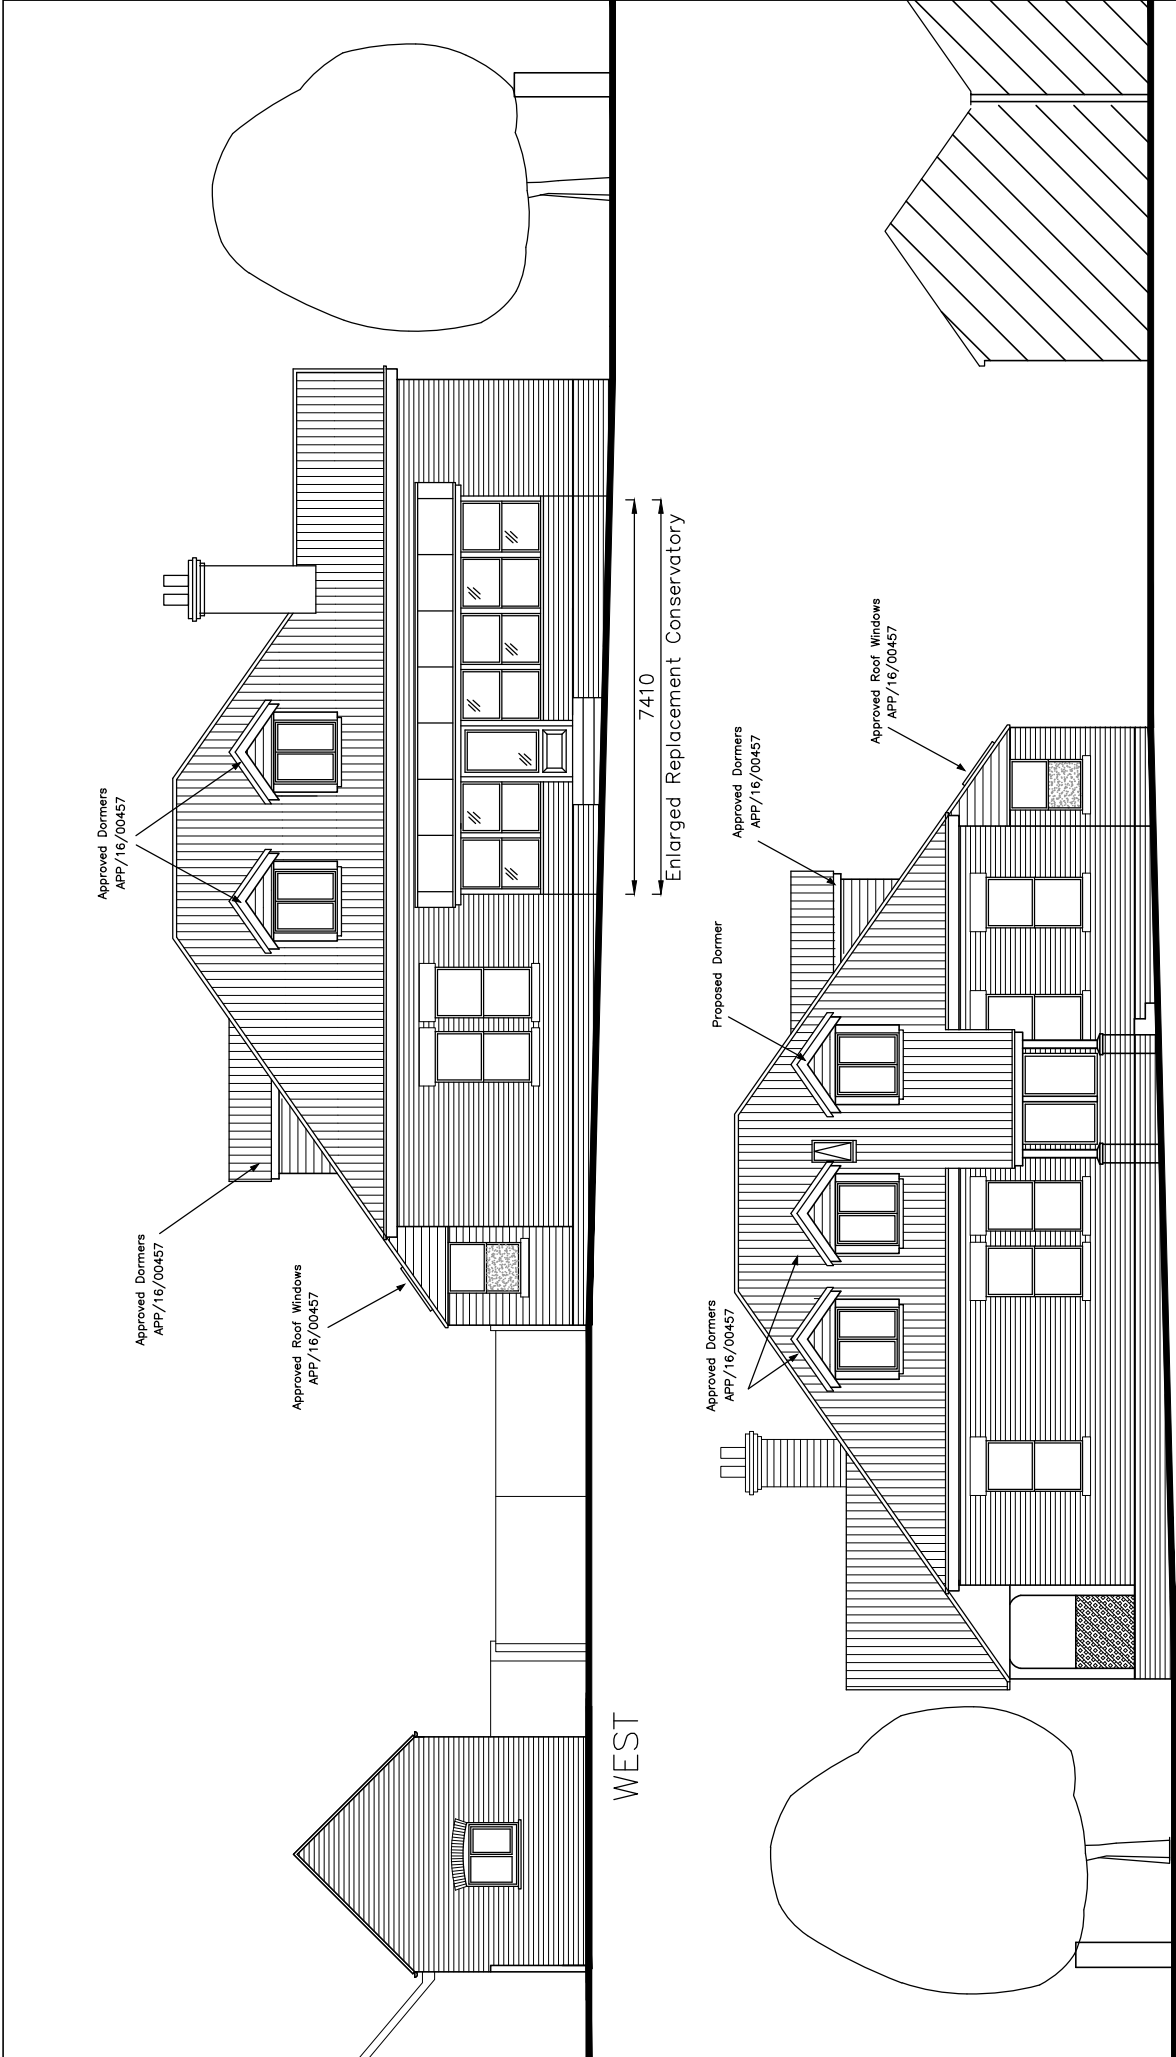

21 Grove Road
Havant
PO9 1AR

PROPOSED
ELEVATIONS

Revisions
A. Conservatory Extension 16/03/18
B. Conservatory Revisions 19/03/18
C.

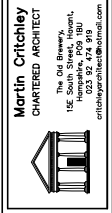

Martin Critchley
CHARTERED ARCHITECT
The Old Brewery,
155, South Street,
Havant, Hampshire, PO9 1BB
01329 822222
critchleyarchitect@gmail.com

Scale A3 = 1:100
Drawn SAR/NKM
Date 12/03/18

1607-510^B

metres

10 20 30