



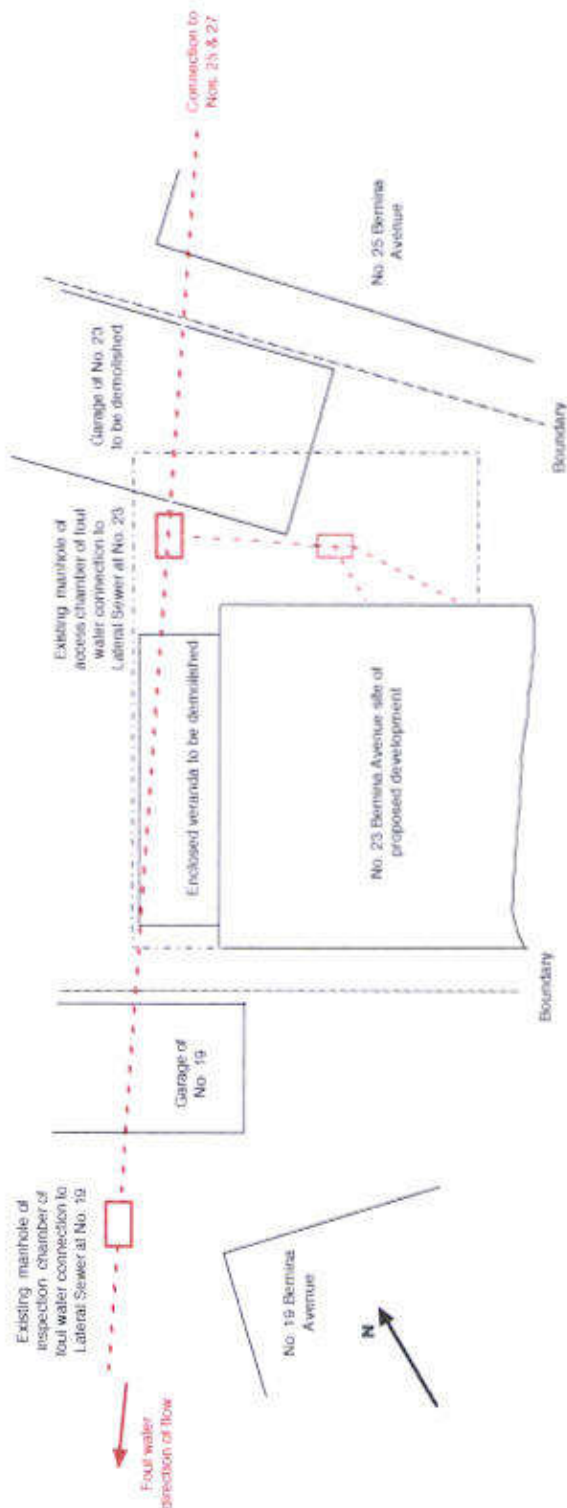

PLAN SHOWING EXISTING FOUL WATER DRAINAGE
AT 23 BERNINA AVENUE

--- Existing line of 4 inch
(110 mm) diameter Lateral Sewer

At the South western corner of the proposed extension the existing 4 inch (110 mm) diameter clay pipe lateral sewer serving numbers 23, 25, and 27 Bernina Avenue runs over and along the line of the foundations of the proposed extension. It will therefore be necessary to alter the line of the lateral sewer before the footings can be excavated and laid.

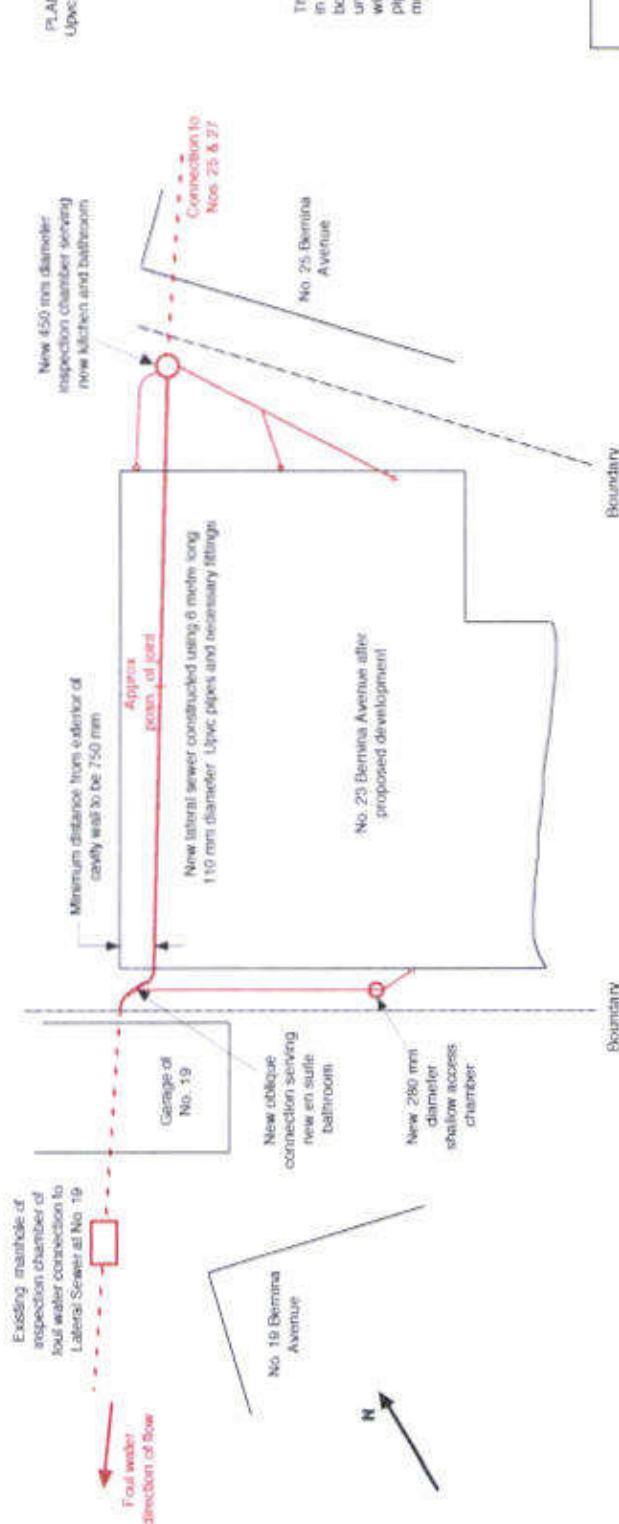

PLAN SHOWING THE PROPOSED LINE OF THE RE-ROUTED NEW
UPVC FOUL WATER DRAIN UNDER THE PROPOSED EXTENSION AT
23 BERNINA AVENUE

--- Existing line of 4 inch
(110 mm) diameter Lateral Sewer
--- Proposed new line of
110 mm diameter Lateral Sewer

The installation of all the new Upvc underground pipe work is to be in accordance with the Building Regulations to the satisfaction of both the Local Authority and Southern Water. The new sewer pipe under building will be surrounded with 150 mm of concrete. Walls will be labelled where pipes pass through them. The new sewer pipes that are not laid under the building will be surrounded by 100 mm of concrete.

PROPOSED REAR AND SIDE EXTENSION AND
INTERNAL ALTERATIONS TO BUNGALOW AT
23 BERNINA AVENUE WATERLOOVILLE

Drawing No. AP/23/1 Sheet 7 of 10 Sheets Issue: 1

Drawn by and Copyright of A. R. Pegley Date: 29 January 2018

For more information contact: apegley@onetel.com

Scale (this sheet) 1 : 160

Dimensions in Metres