


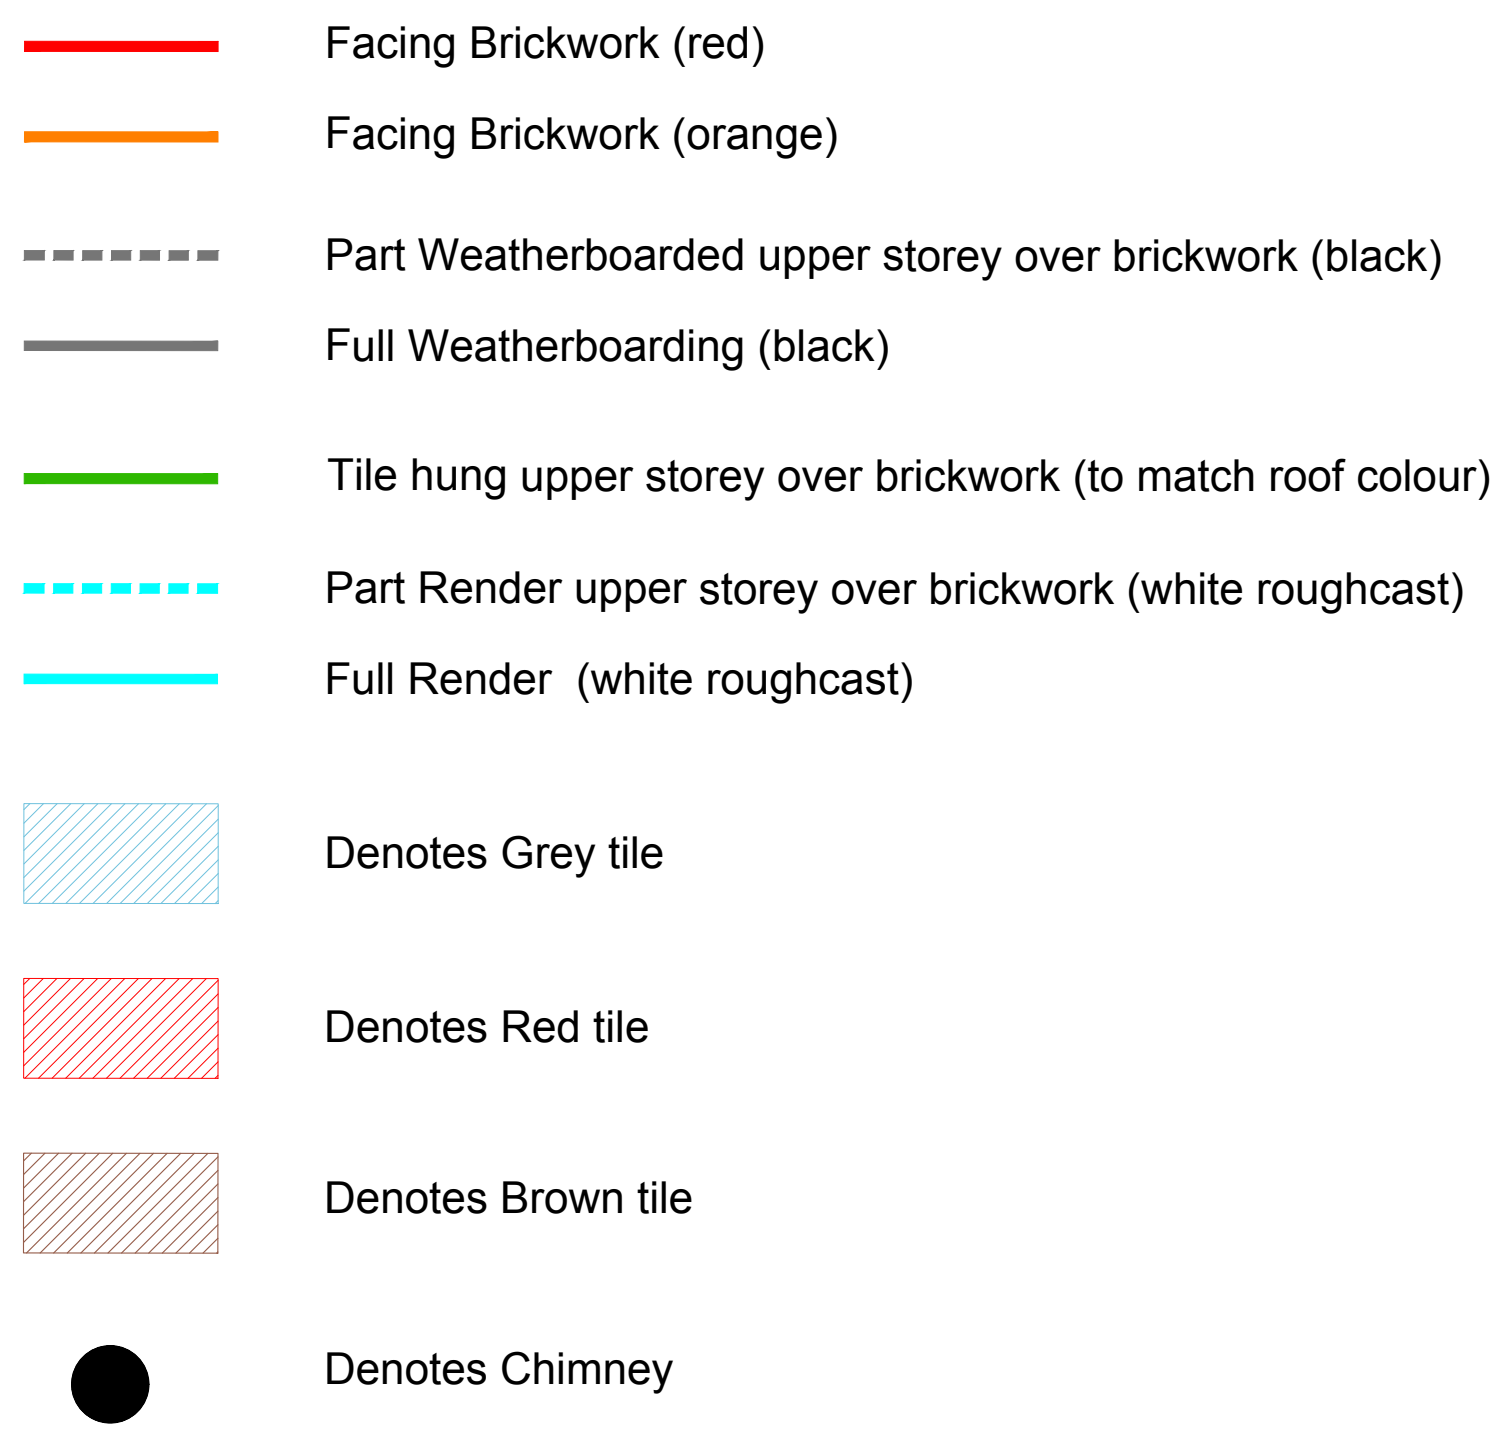

CLIENT: Bellway Homes Limited (Wessex)		PROJECT: Land South of Bartons Road Havant		Broadmeade House Farnham Business Park Wyndon Lane Farnham Surrey GU10 4ET Tel. 01252 267878 admin@osparchitecture.com www.osparchitecture.com			
SCALE: 1:500 (A0 ORIGINAL)		DRAWING: Building Materials Layout					
DRAWN: GE							
DATE: Mar 2018		17300		P103		D	
O'KEEFE SCANLON LIMITED							