


MATERIAL KEY

- FACING BRICKWORK
- RENDER
- TILE HANGING

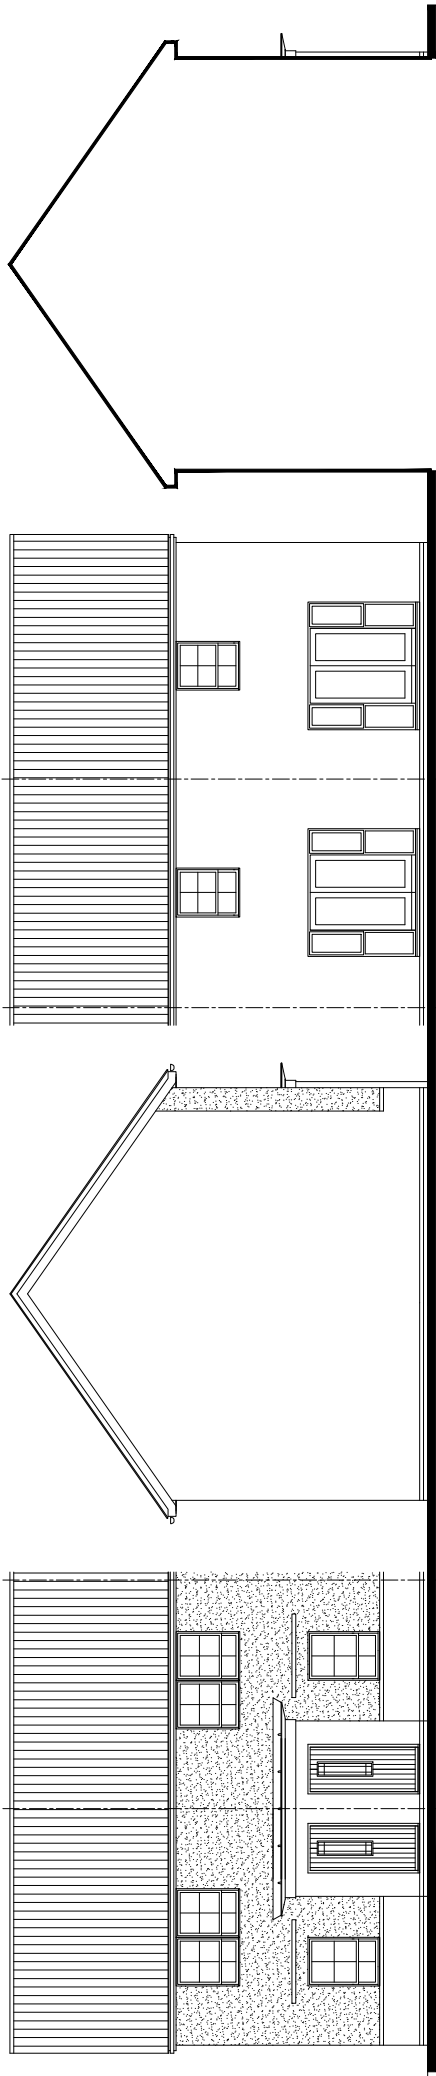


FRONT ELEVATION


SIDE ELEVATION 1

REAR ELEVATION

SECTION / SIDE ELEVATION 2

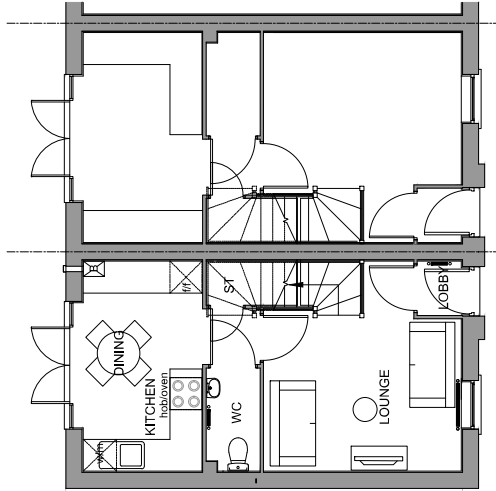

GROUND FLOOR PLAN

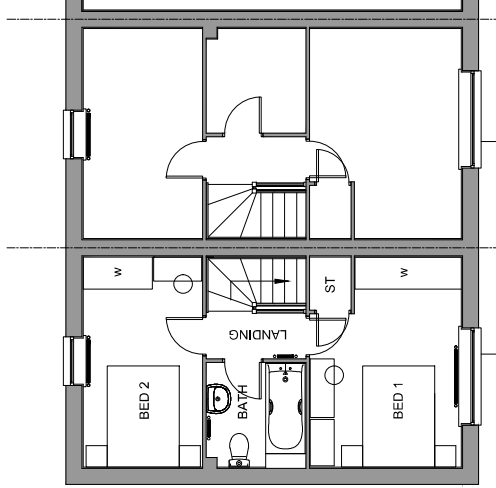

FIRST FLOOR PLAN

PLOT NUMBERS:  
AS: 96  
OPP:

NOTE: ALL FLUES, METERS & EXTRACT POSITIONS TO BE CONFIRMED.

SOLAR PANELS TYPE, SIZE & ORIENTATION TO BE AGREED. PLOT SPECIFIC

KENLEY  
VARIANT 5  
BEDROOM ALLOCATION 2B/4P  
2 STOREY  
FLOOR AREA: 614sqft/57.1m<sup>2</sup> (GIFA)

M 1:100

