

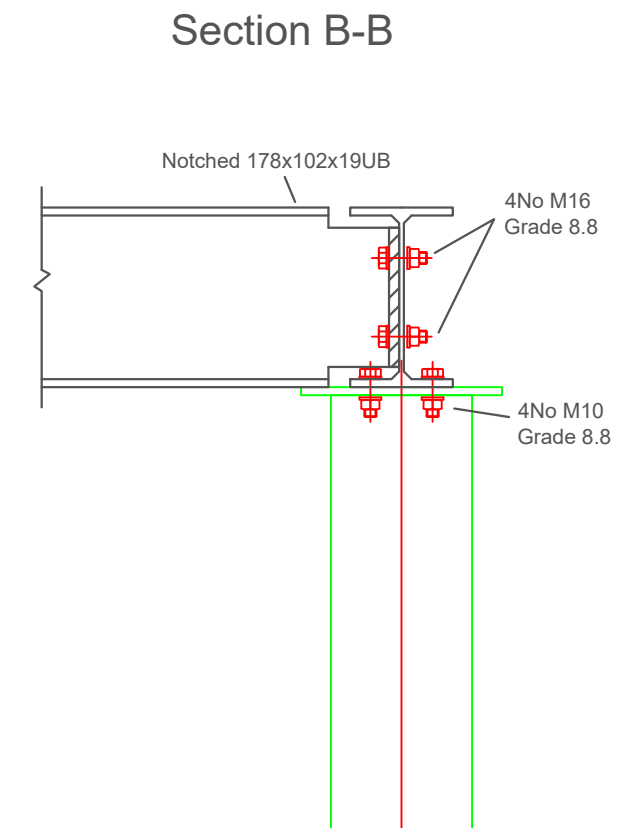


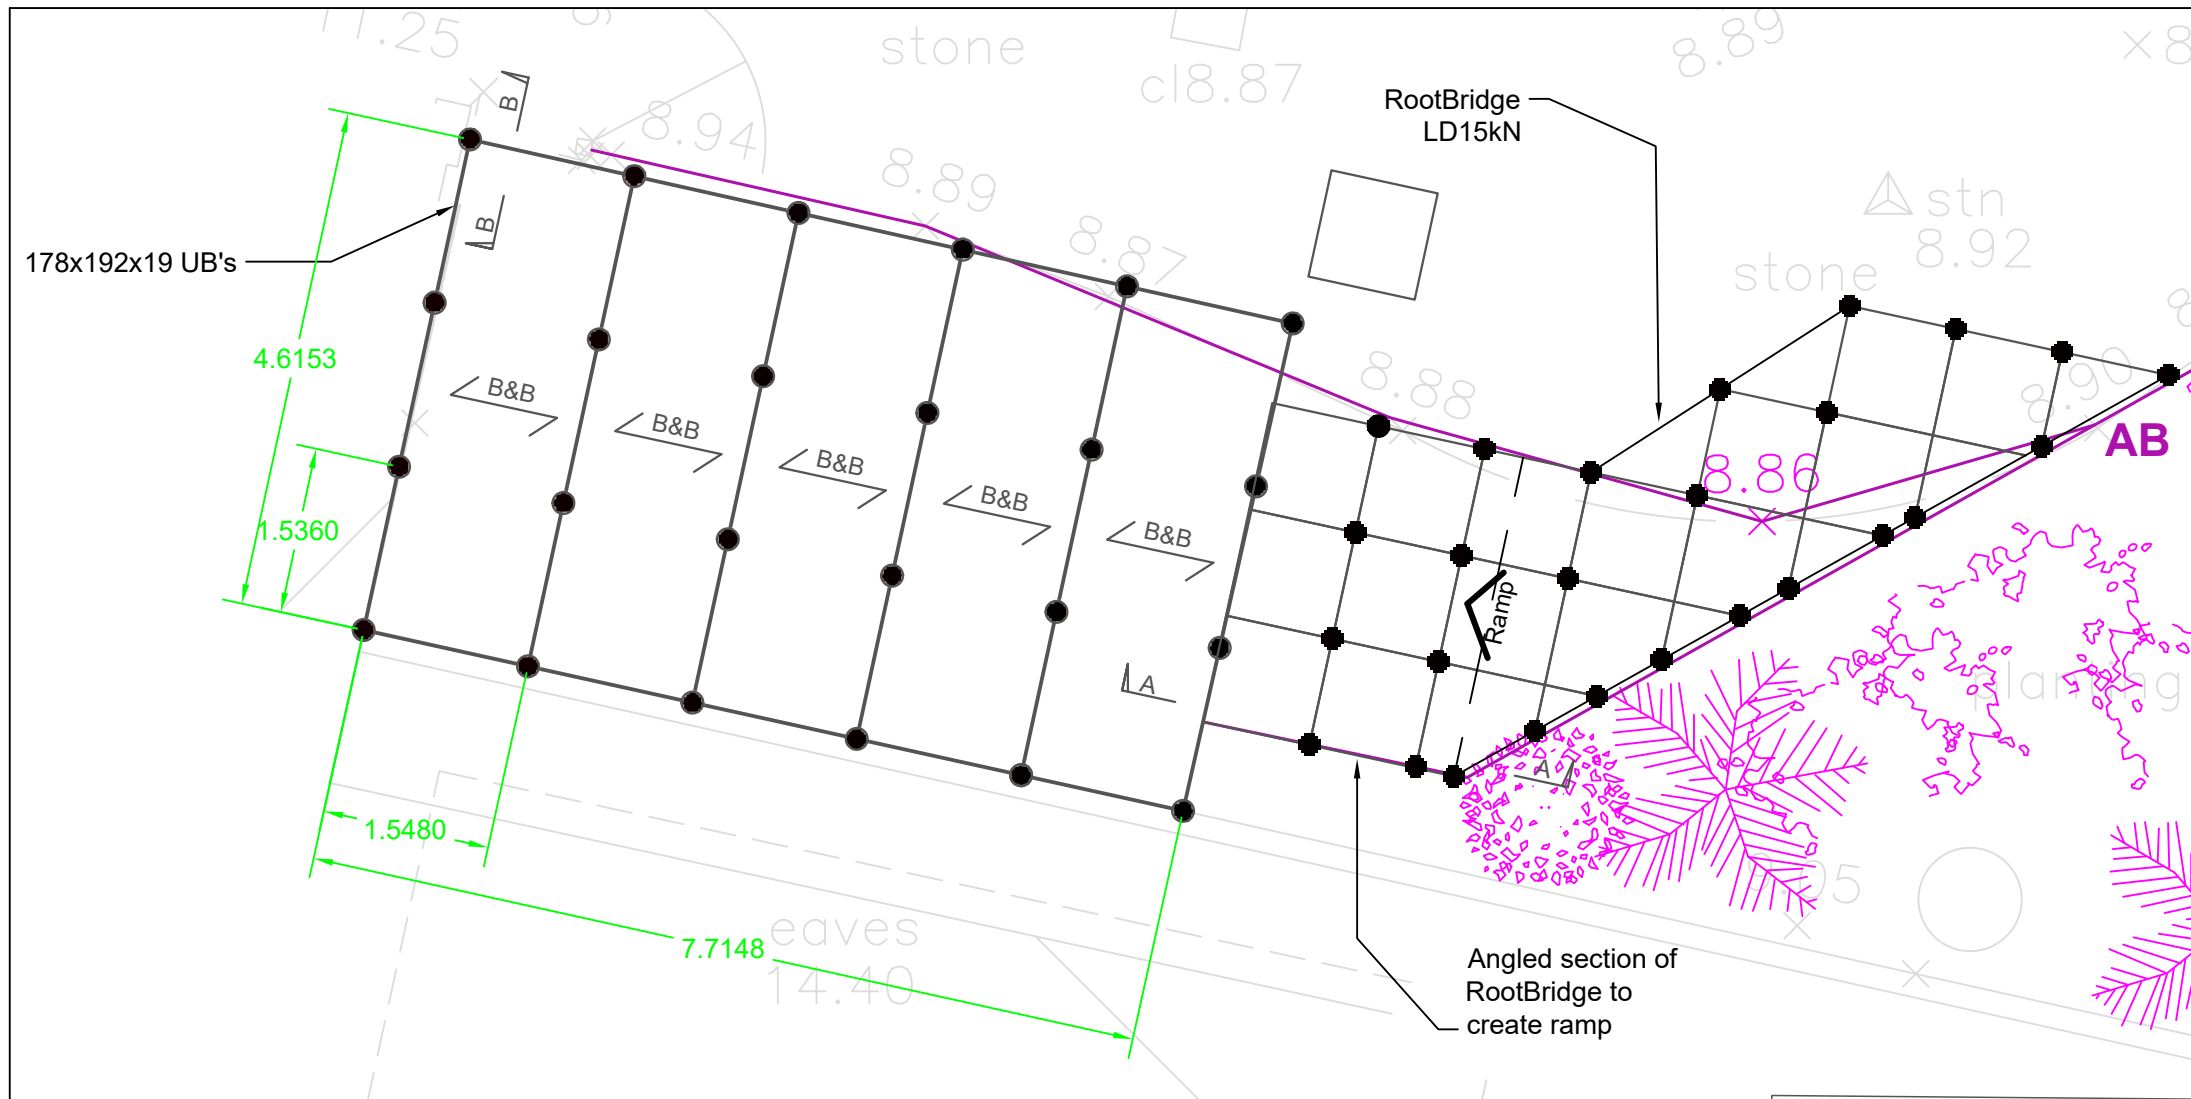


RootBridge standard detail - to be used in all areas not shown in other sections.

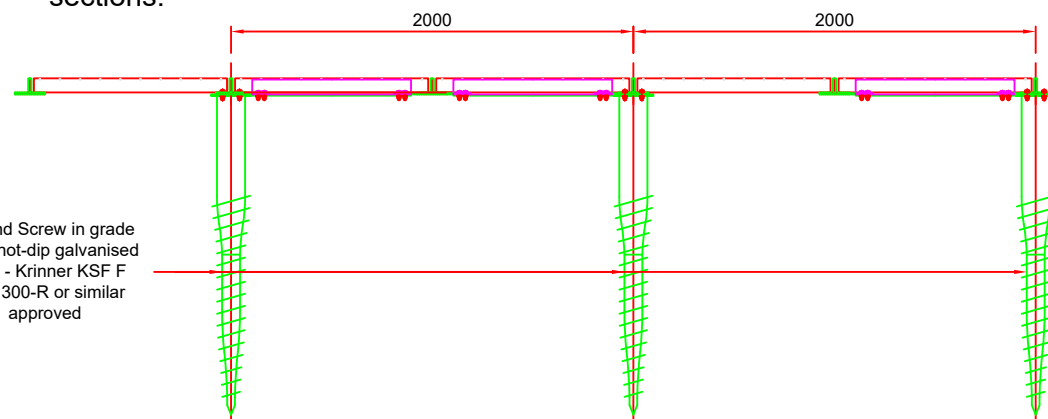

CHS Stub welded to steel at correct angle. Base plate bolted to groundscrew head.

Section A-A

Ground Screw in grade S355 hot-dip galvanised steel - Krinner KSF F 76x1300-R or similar approved

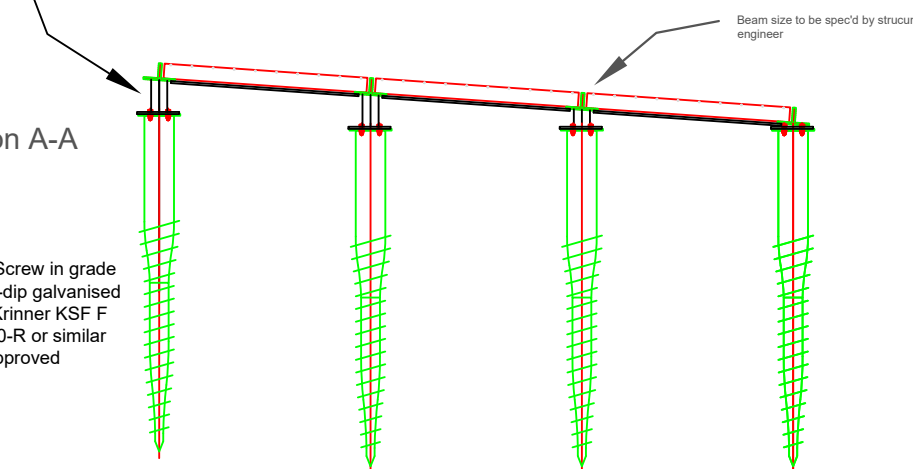

 GREEN GRID SYSTEMS INNOVATIVE TREE ROOT PROTECTION	
TITLE: Garage and RootBridge layout	
PROJECT: 19 Westbourne Avenue, Emsworth	
CLIENT:	
DRAWING STATUS:	
DATE: 06/12/18	SCALE:
DRAWING NUMBER: GGs-061201	REVISION: A
DRAWN BY: LH	