
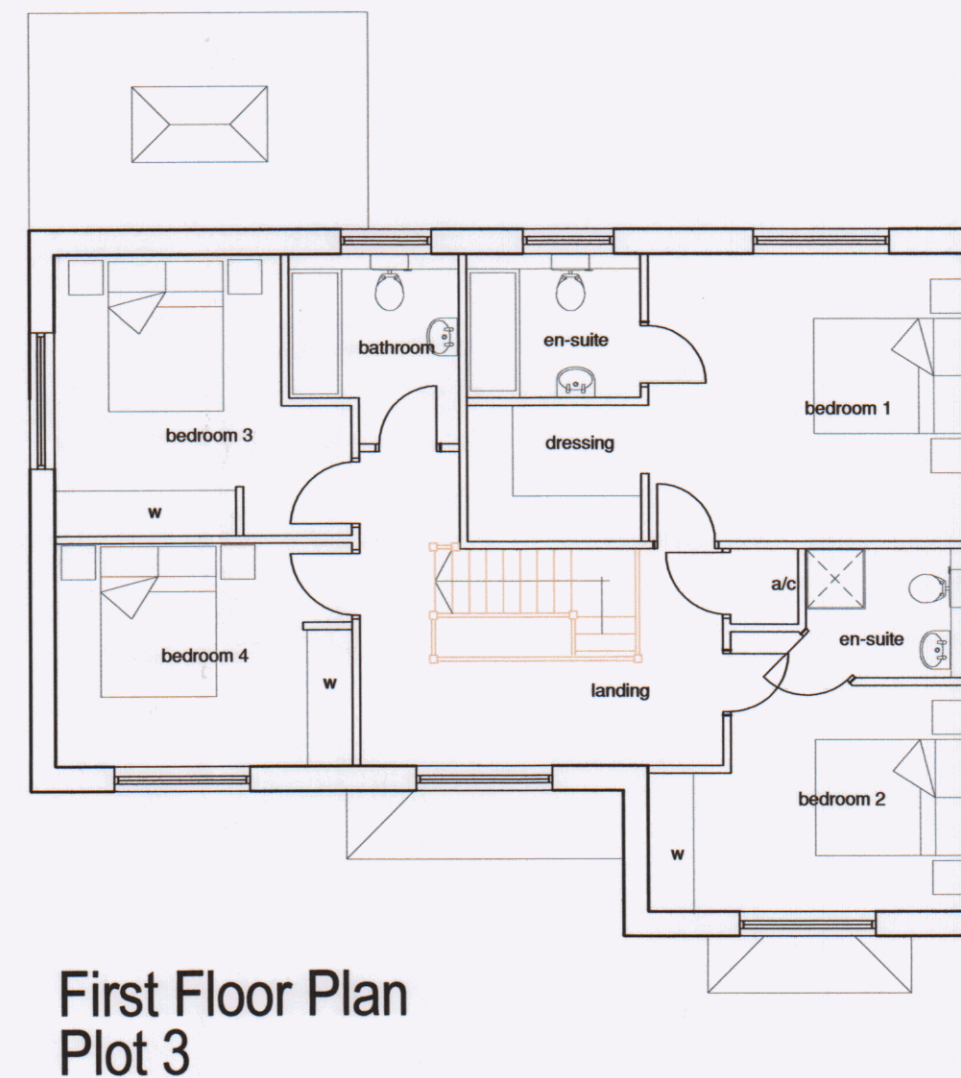
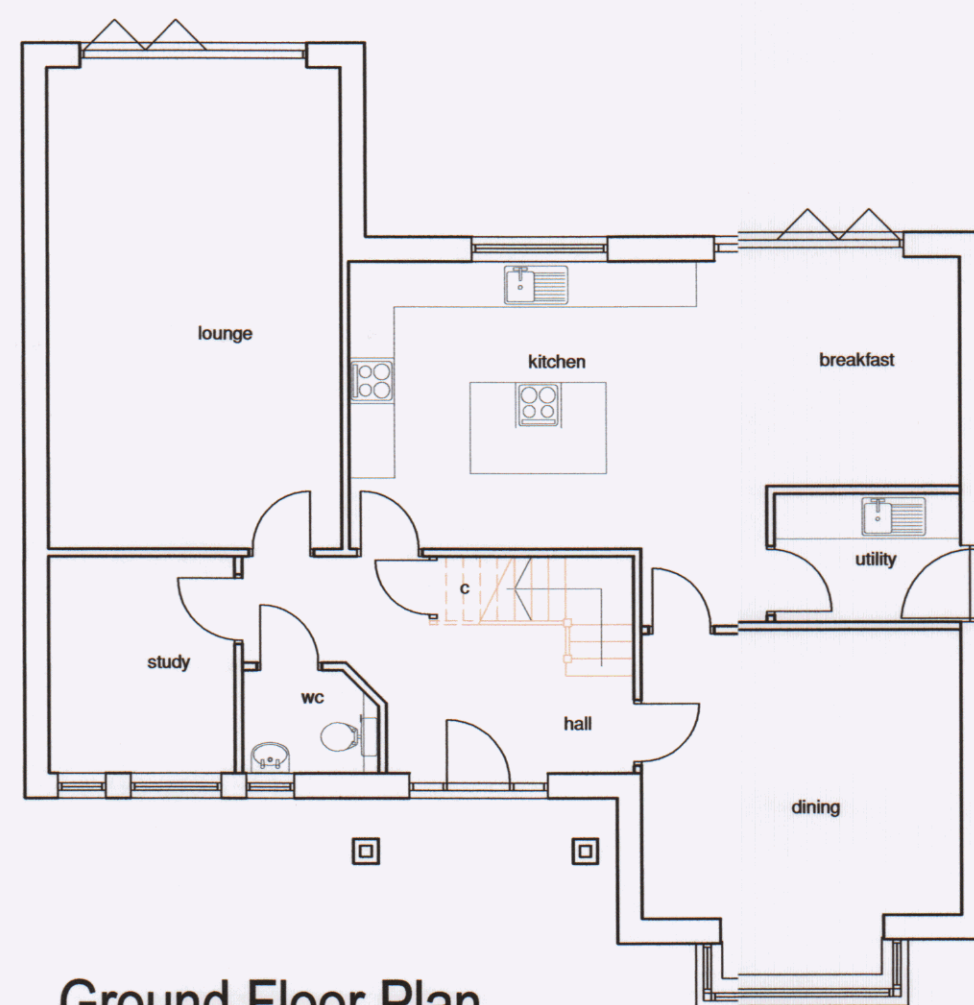
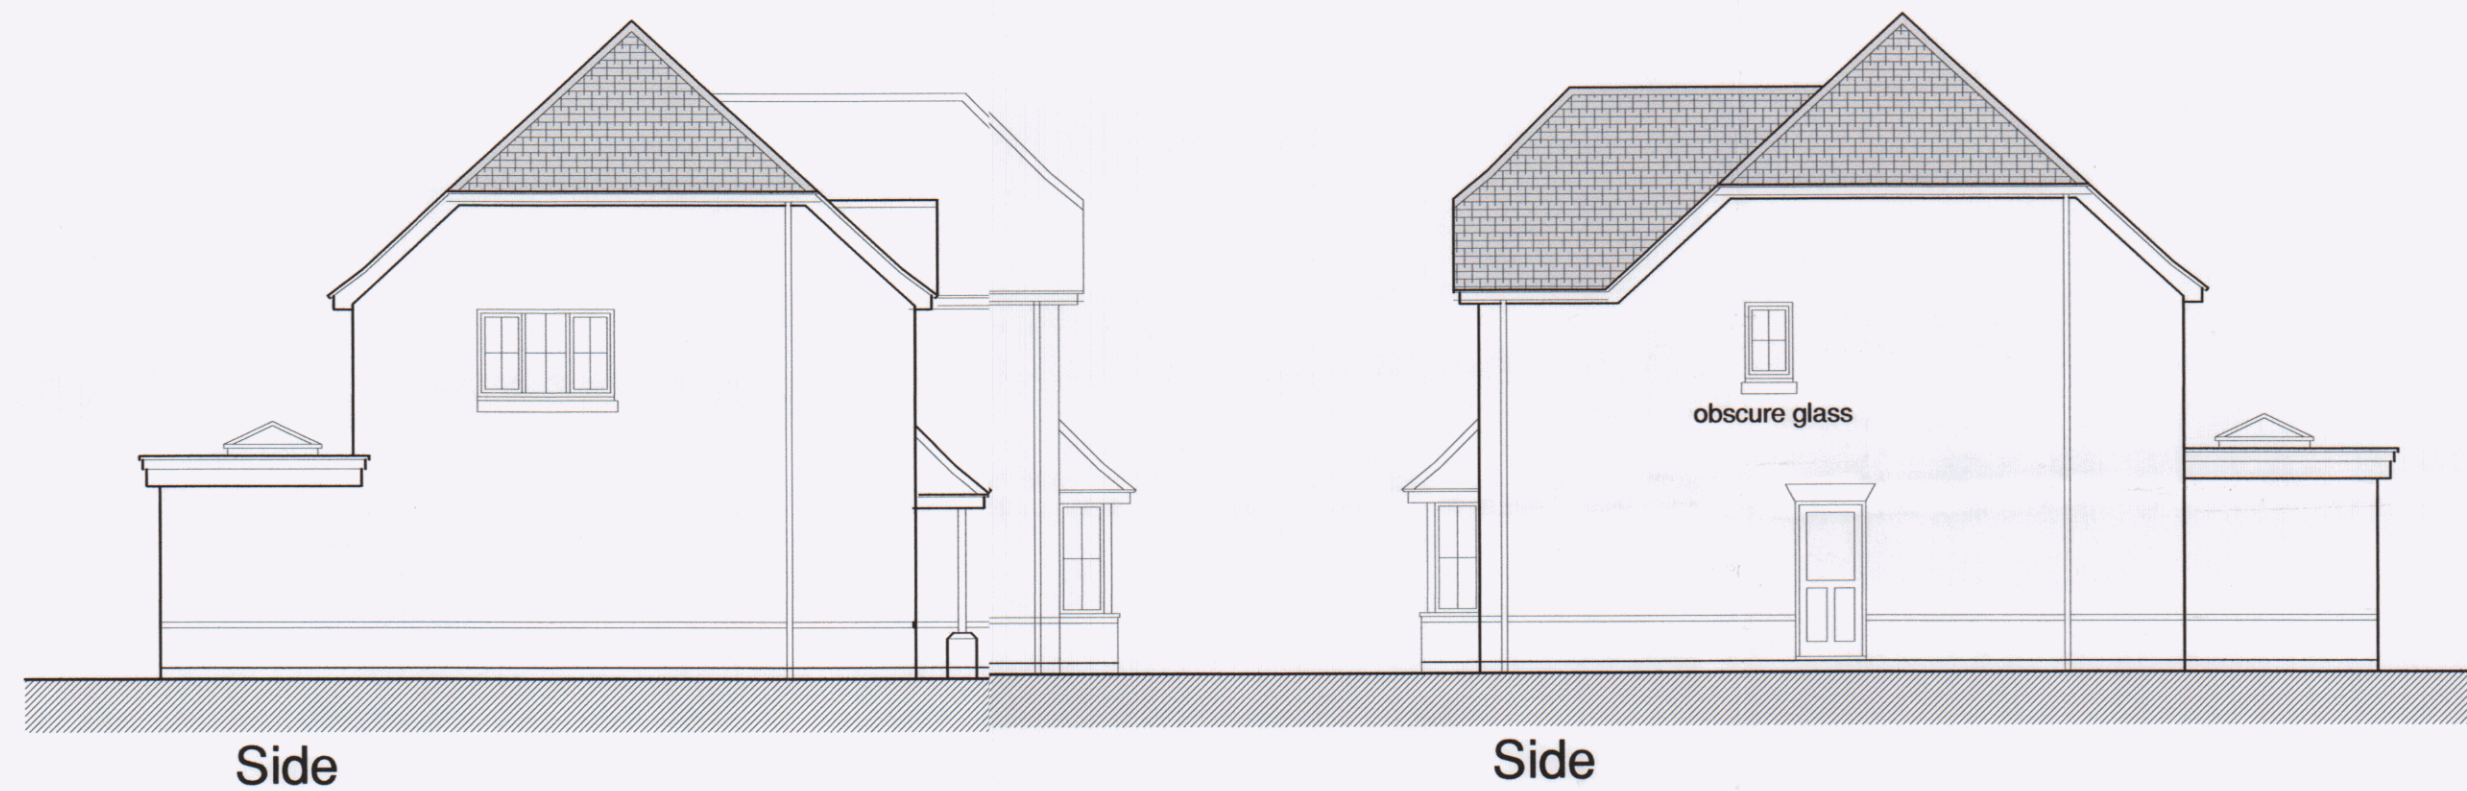


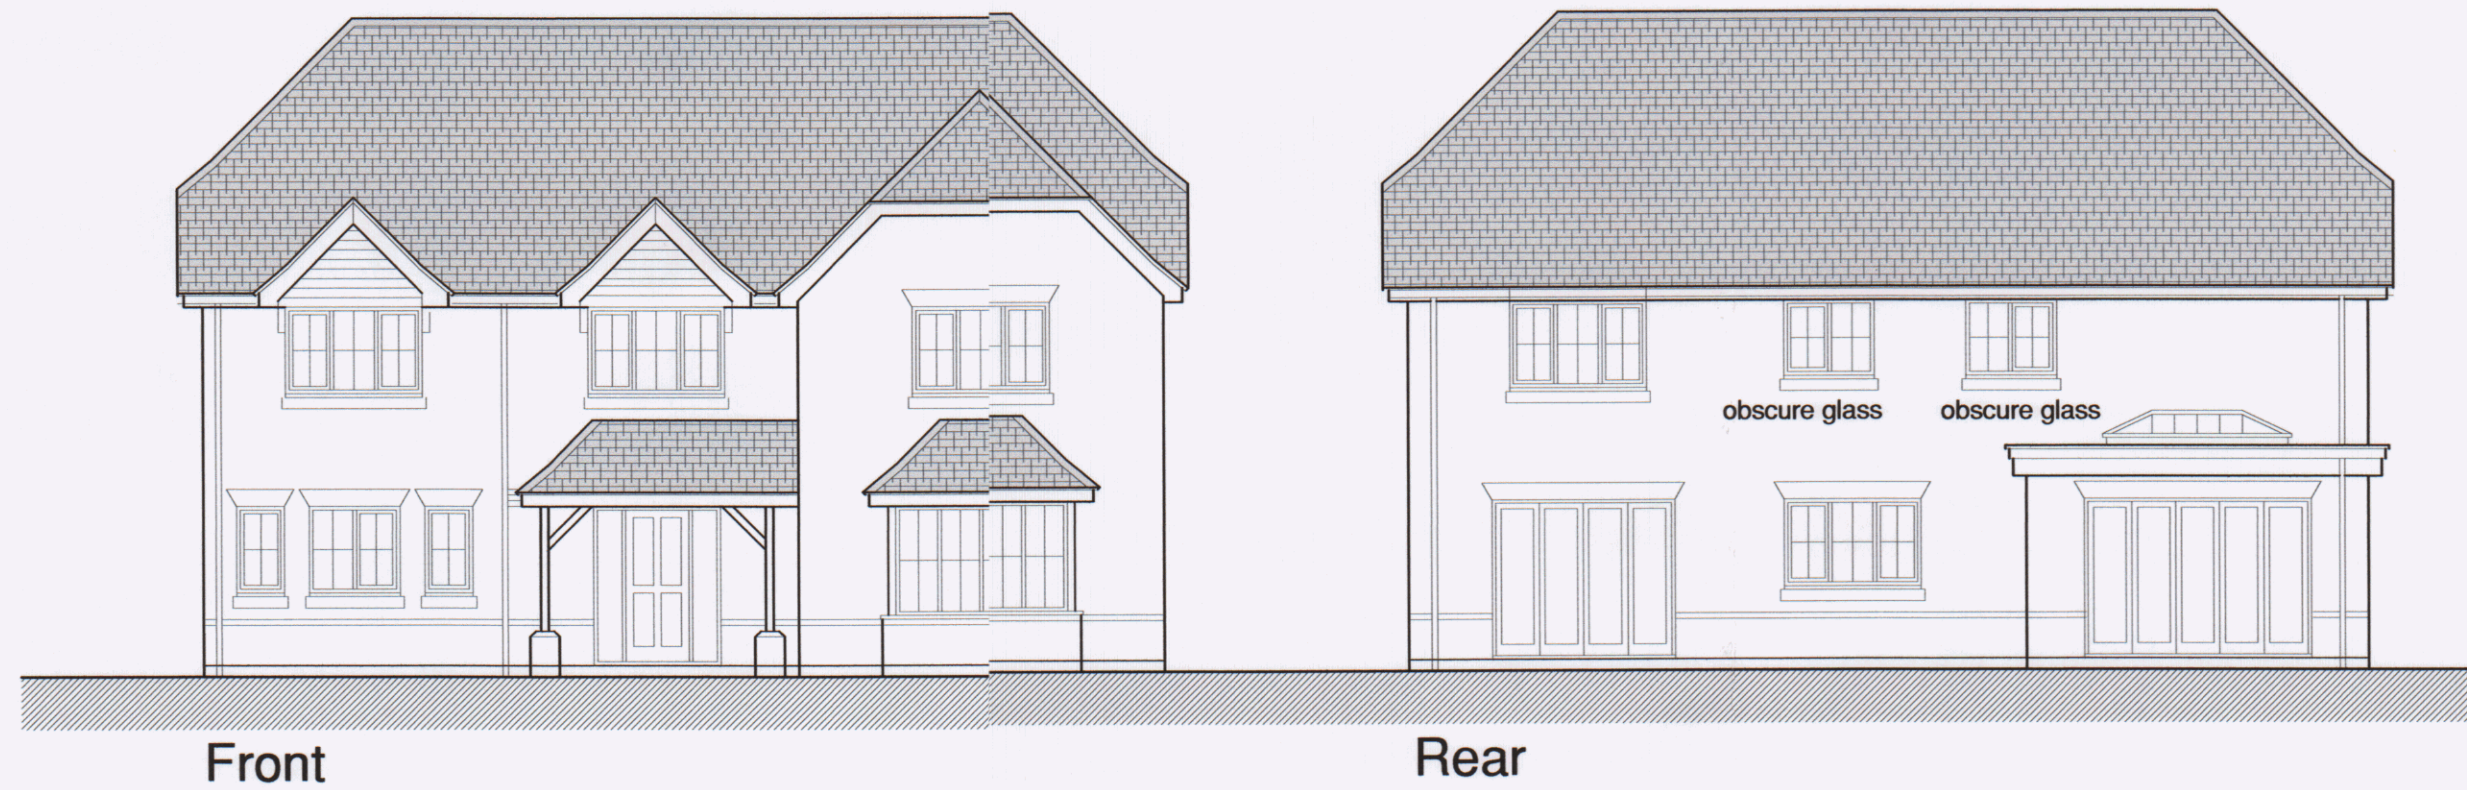

Rev	Description	Dwn / Date	Chk / Date
B	Roof revised	22.11.18	
A	Bed 1 window repositioned to side elevation	mw 18.06.18	Chk / Date
-	Original Issue		
Rev		Dwn / Date	Chk / Date

This drawing is copyright and must not be disclosed to third parties without permission
Scaled dimensions are not to be used for construction

4 Queensgate
Queens Road
Fareham
Hampshire
PO16 0NW

Tel: 01329 288011
Fax: 01329 221913
E-mail: admin@m2architecture.com

m2
architecture
architectural technologist

PROJECT

Proposed Development on Land at
Southmere Farm
Langstone Road, Havant

CLIENT

Knightsgate UK Ltd

DRAWING TITLE

Plans, Elevations
Plot 3

PROJECT NO.	DRAWING NO.	REV.	SCALE
18022	203	B	1:100

