


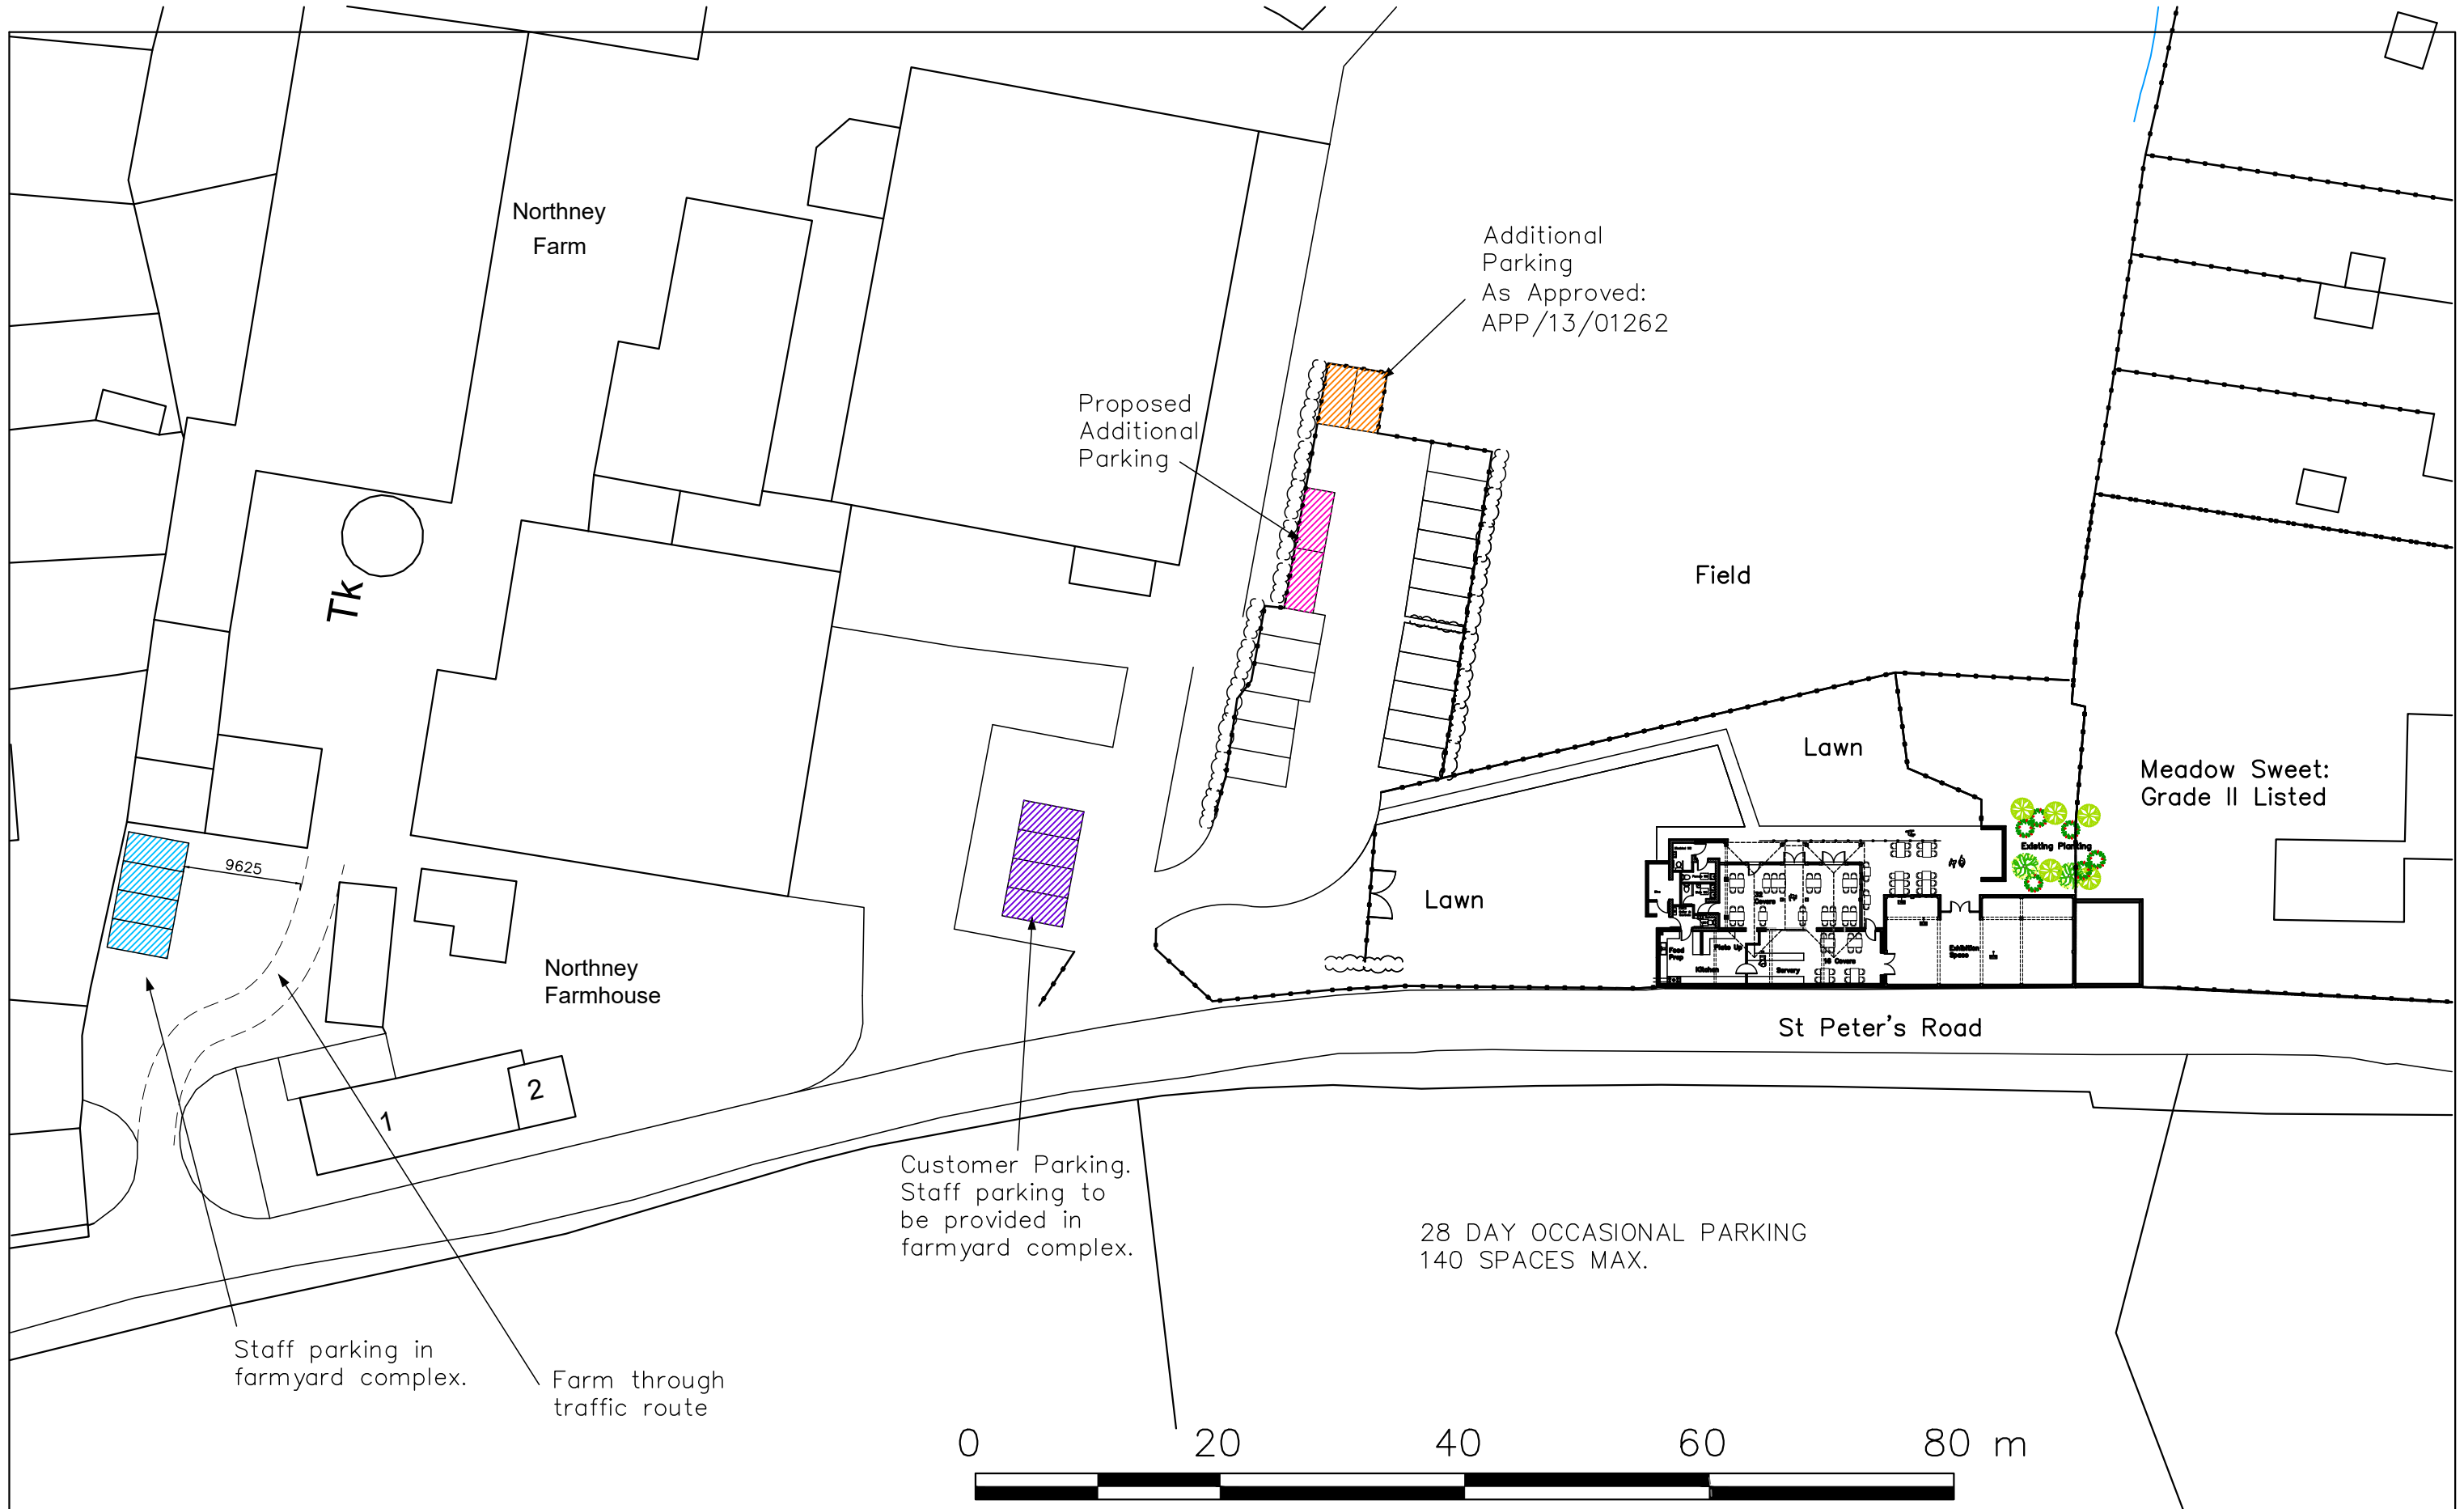

Northney Farm
Tea Rooms,
Hayling Island,
PO11 0RX

Proposed Parking Plan

Revisions	a) Note/Date/Initial
b)	
c)	
d)	

CAD

Critchley Architecture And Design Ltd.
Contact: 02392 474 919 | info@caad.online

The Old Brewery, 15E South Street, Havant, PO9 1BU



Scale A3 = 1:500
Drawn SAR
Date 21/11/18

17077-430