


Location Plan #1200385

Site Location, No 30 Manor Close

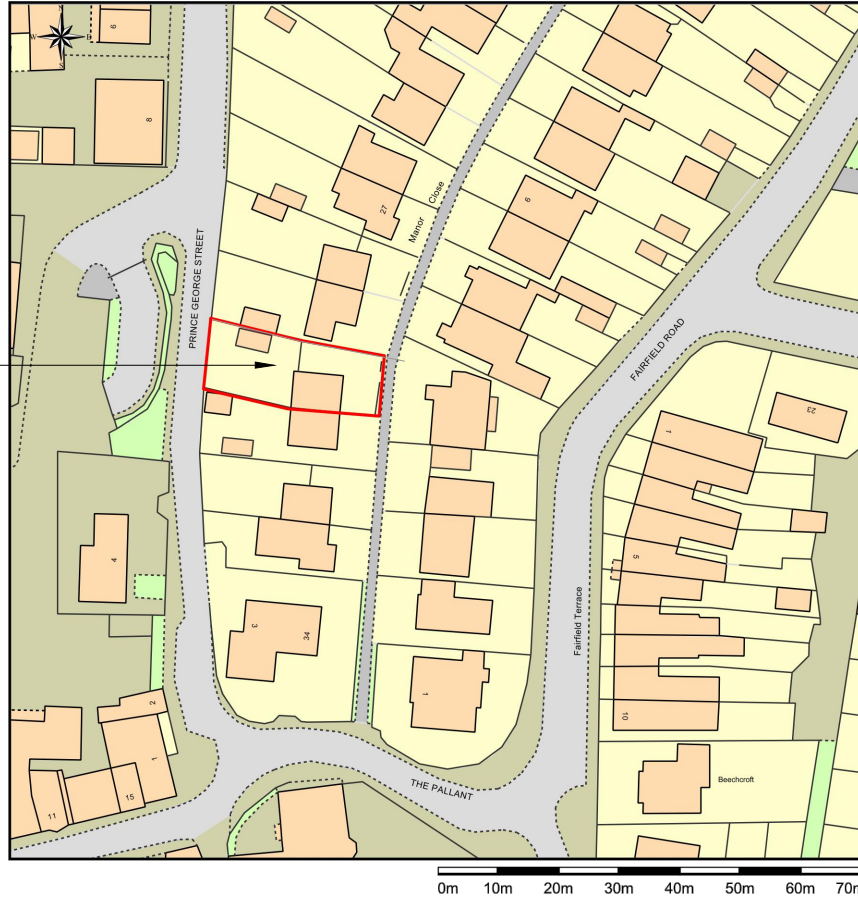

North

This Plan includes the following Licensed Data: OS MasterMap Colour PDF Location Plan by the Ordnance Survey National Geographic Database and incorporating surveyed revision available at the date of production. Reproduction in whole or in part is prohibited without the prior permission of Ordnance Survey. The representation of a road, track or path is no evidence of a right of way. The representation of features, as lines is no evidence of a property boundary. © Crown copyright and database rights, 2018. Ordnance Survey 0100031673

Scale: 1:1250, paper size: A4

				CLIENT Mr. & Mrs Piper		Cooper & Withycombe CONSULTING ENGINEERS Norwich House 14-15 North Street Guildford Surrey, GU1 4AF tel 01483 457373 Fax 01483 568116	
				PROJECT 30 Manor Close, Havant Proposed New Single Storey Extension			
				TITLE Site Location Plan		ARCHITECT ARCHITECT	
REV	DESCRIPTION	DRAWN	DATE			PROJECT No 18-1863	DRAWING No. 03
DRAWN BY BFS DATE June 2018		CHECKED BY DATE	APPROVED BY DATE			REV -	DWG. STATUS PLANNING ☒
BASE DRAWING SCALE 1: 1250 @ A4		SCHEDULE SHEETS				TENDER	CONSTRUCTION
						RECORD	