


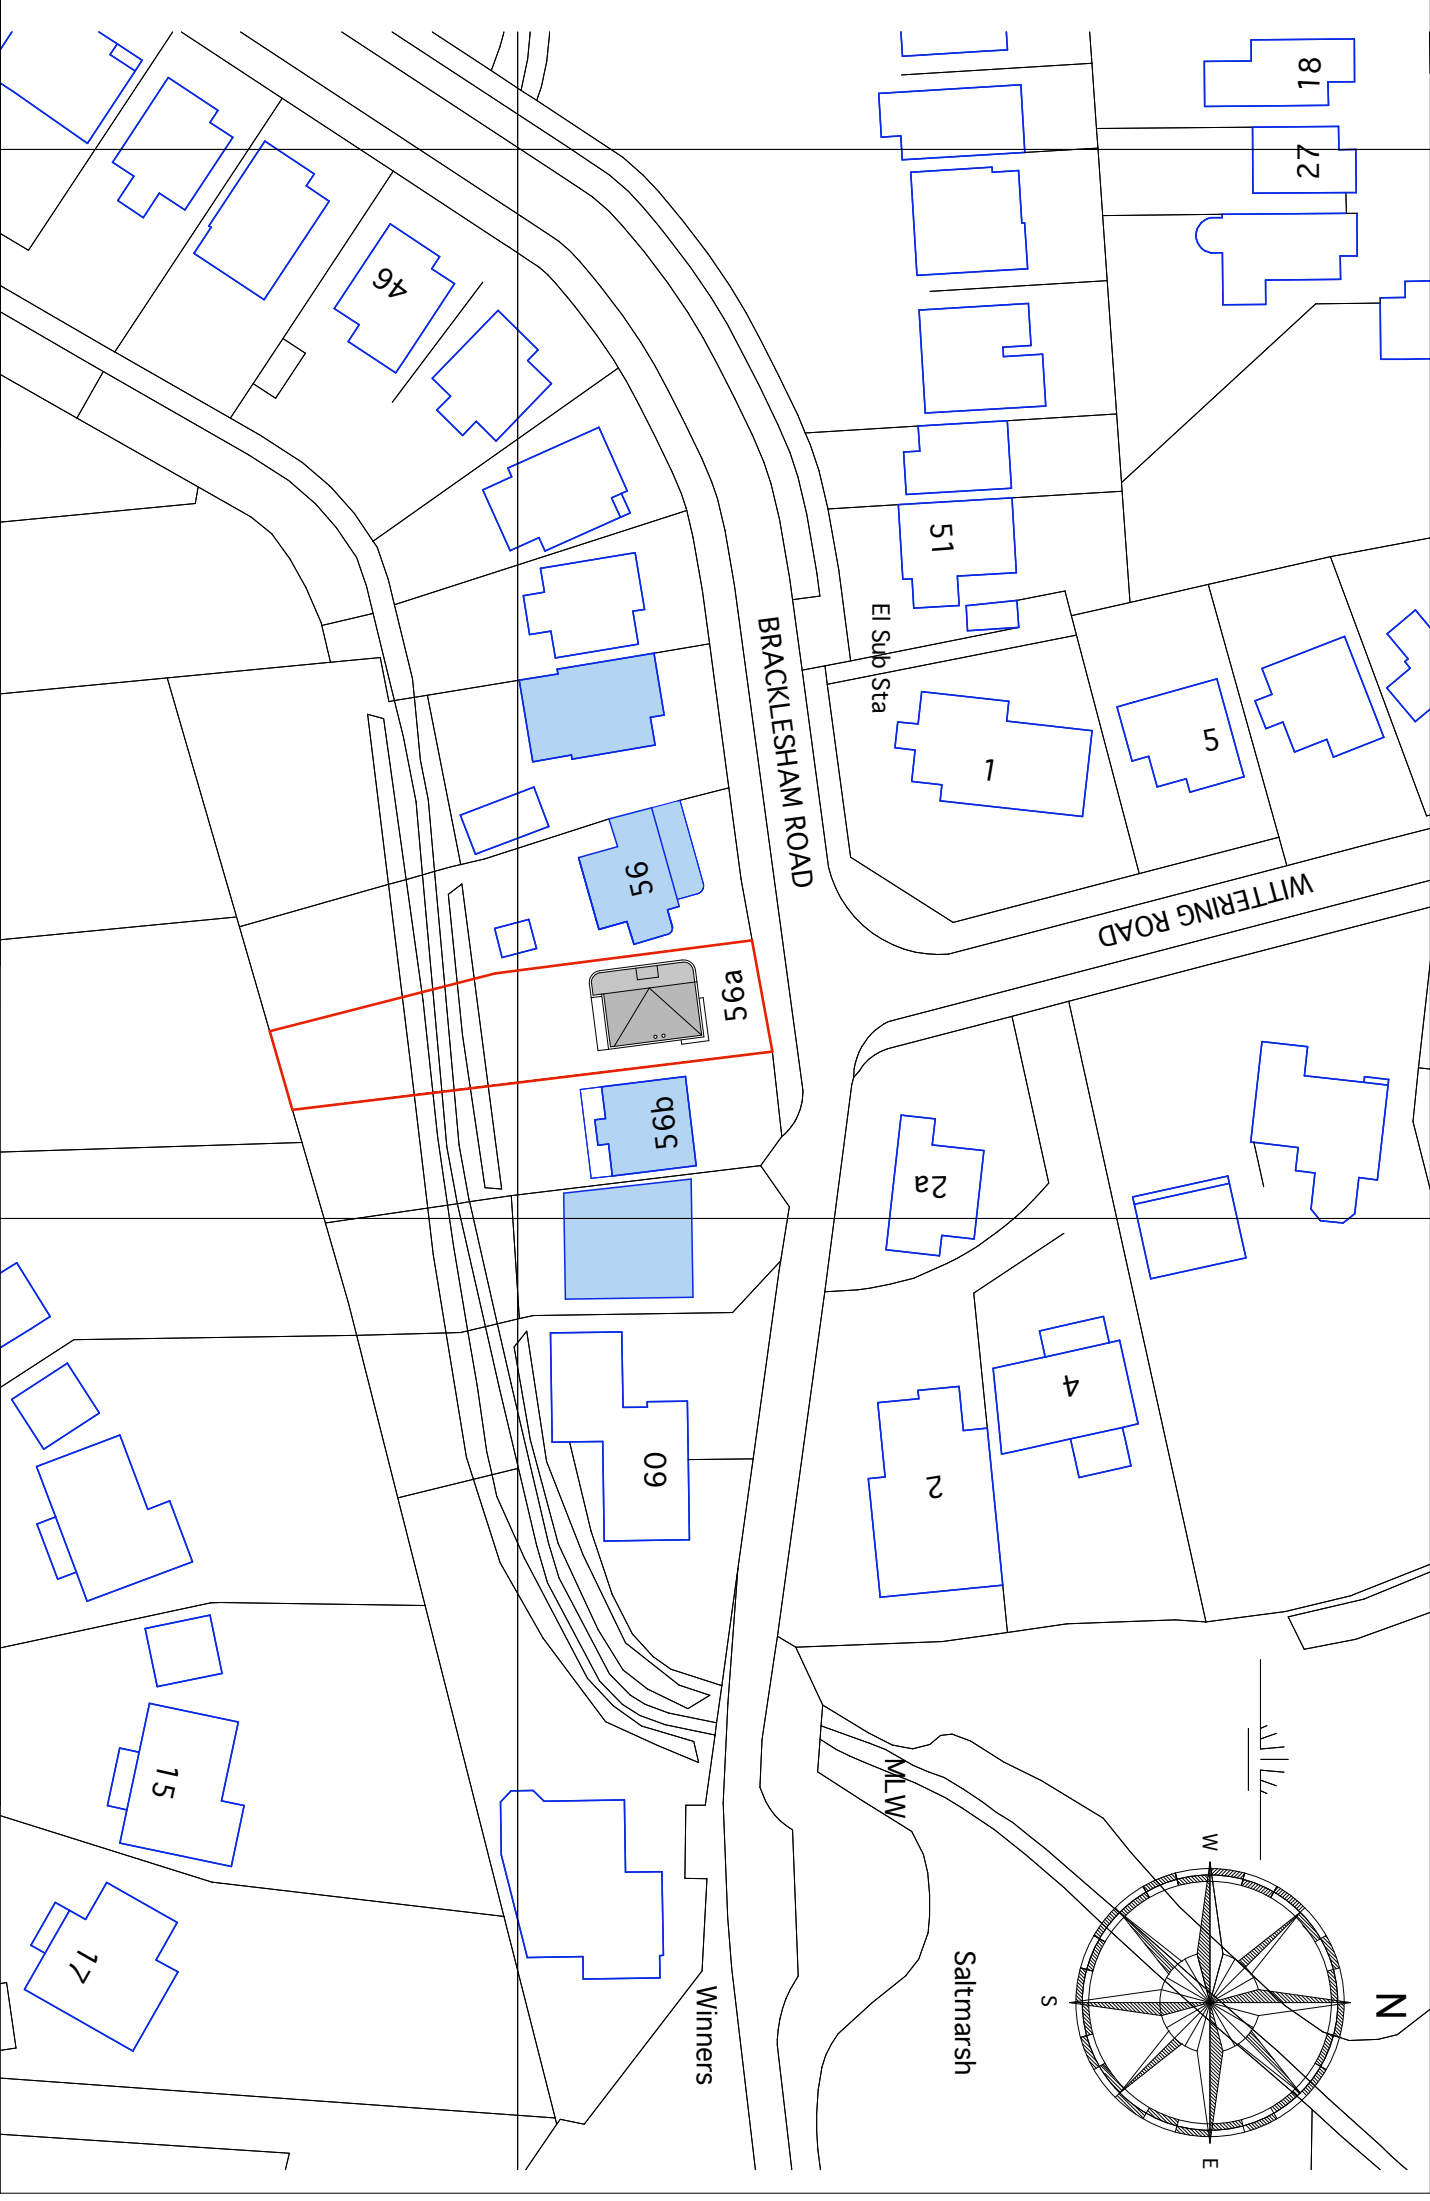

ARCHITECTS:  
**C2 Architects**  
7 St Thomas's Wharf, 78 Wapping High Street, London E1W 2NB  
Telephone 0207 480 6464  
email : design@c2architects.com  
www.c2architects.com

PROJECT

**56A BRACKLESHAM ROAD  
HAYLING ISLAND**

**PLANNING**

| REV | DATE |
|-----|------|
|     |      |
|     |      |
|     |      |

| DRAWING NO        | DATE:               | SCALE:              |
|-------------------|---------------------|---------------------|
| <b>56AB/P/002</b> | <b>October 2017</b> | <b>1 : 500 @ A3</b> |

DRAWING TITLE:

**LOCATION PLAN**