


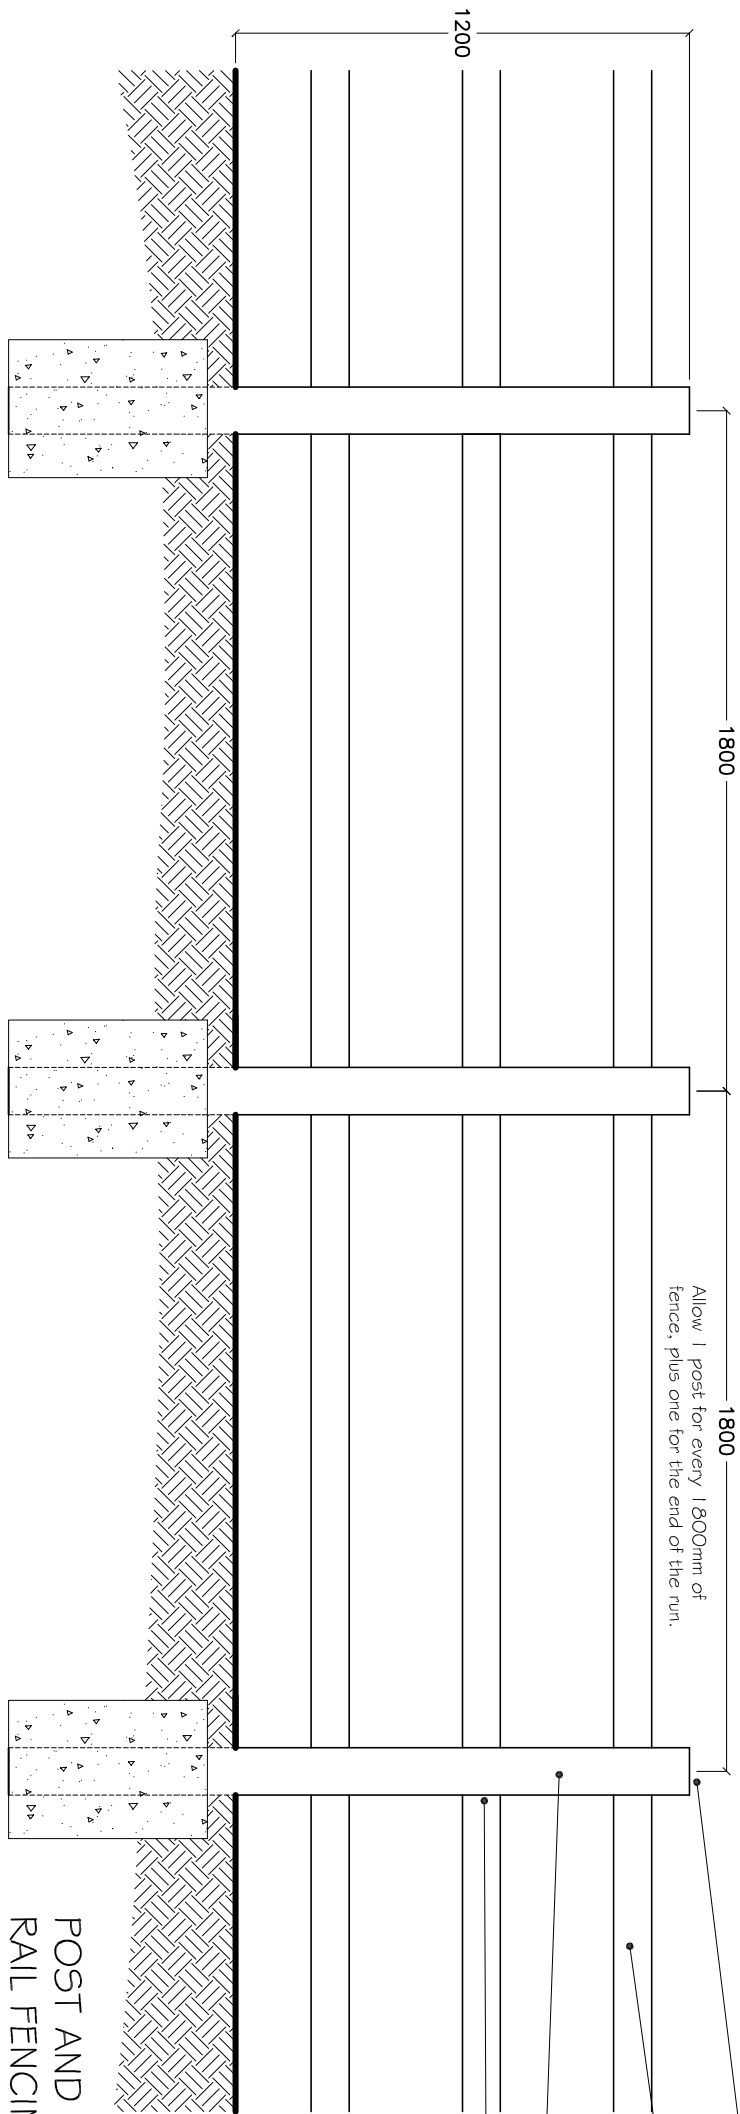

Allow 1 post for every 1800mm of fence, plus one for the end of the run.

The tops of all morticed posts to have a special galvanized fitting embedded to prevent splitting

Rails - Irregular sawn sections of softwood - 100mm across the face, Jakcured with ends tapered to fit mortices.

Half round post with a minimum of 125mm across the face.

Mortices 38 x 87mm

General:

Where cutting or drilling after treatment cannot be avoided use a proprietary preservative to ensure timber is left untreated.

All fixings to be heavily galvanized.

POST AND RAIL FENCING

scale 1:20

GENERAL NOTES

Fences:


Boundary Fences to be 1800mm high x 1800mm long close boarded fence.

All fences to be concrete post, concrete gravel board and close boarded.

All timber shall be preservative treated.

Fixing bolts should be cut off flush, with no sharp edges.

All fencing shall comply with BS 1722.

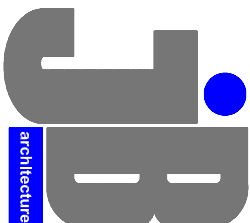

JIMMY BESSANT ARCHITECTURE

TEL: 01243 373620 M: 07769904282

E: jimmy@jb-architecture.co.uk

Web: www.jb-architecture.co.uk

For
MR & MRS GILRAINE

Project

**PROPOSED NEW DWELLING
ON LAND AT REDLANDS HOUSE
38-40 LONG COPSE LANE
EMSWORTH, PO10 7UR**

Title

**PROPOSED
BOUNDARY TREATMENT**

Date	Drawn	Scale	Checked
JULY 2018	JB	1:20 @ A3	-
Job Number	Drawing Number	Revision	
PL130118	407		