




East Existing Elevation 1:50



EAST Proposed Elevation 1:50




WEST Existing and Proposed Street Elevation 1:50

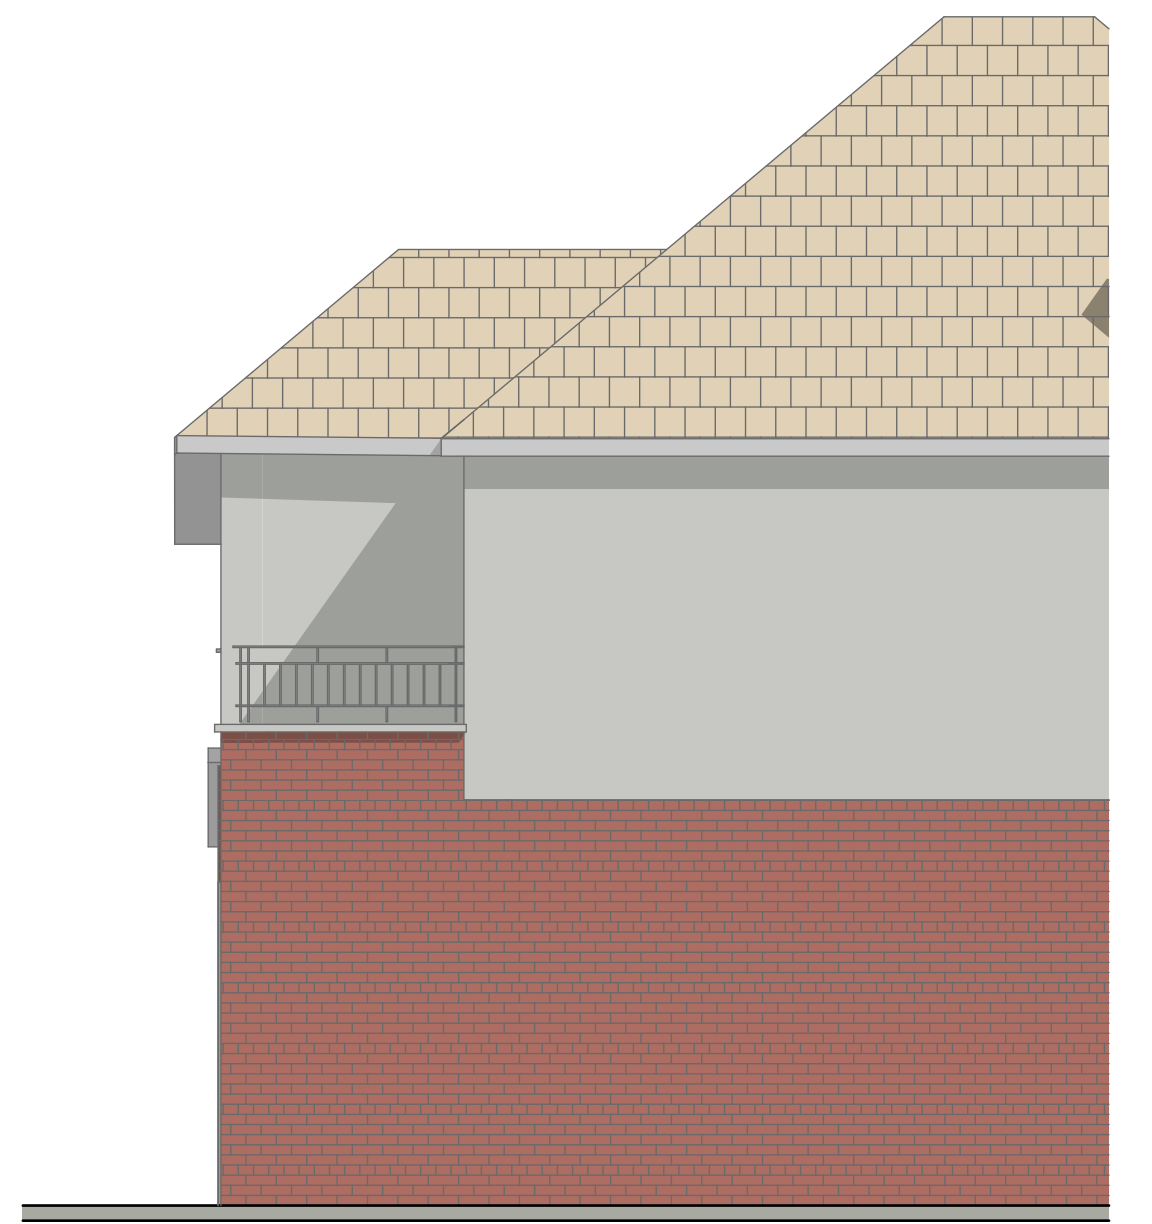

NORTH Proposed Elevation (part) 1:50



South Elev Existing South Elevation 1:50

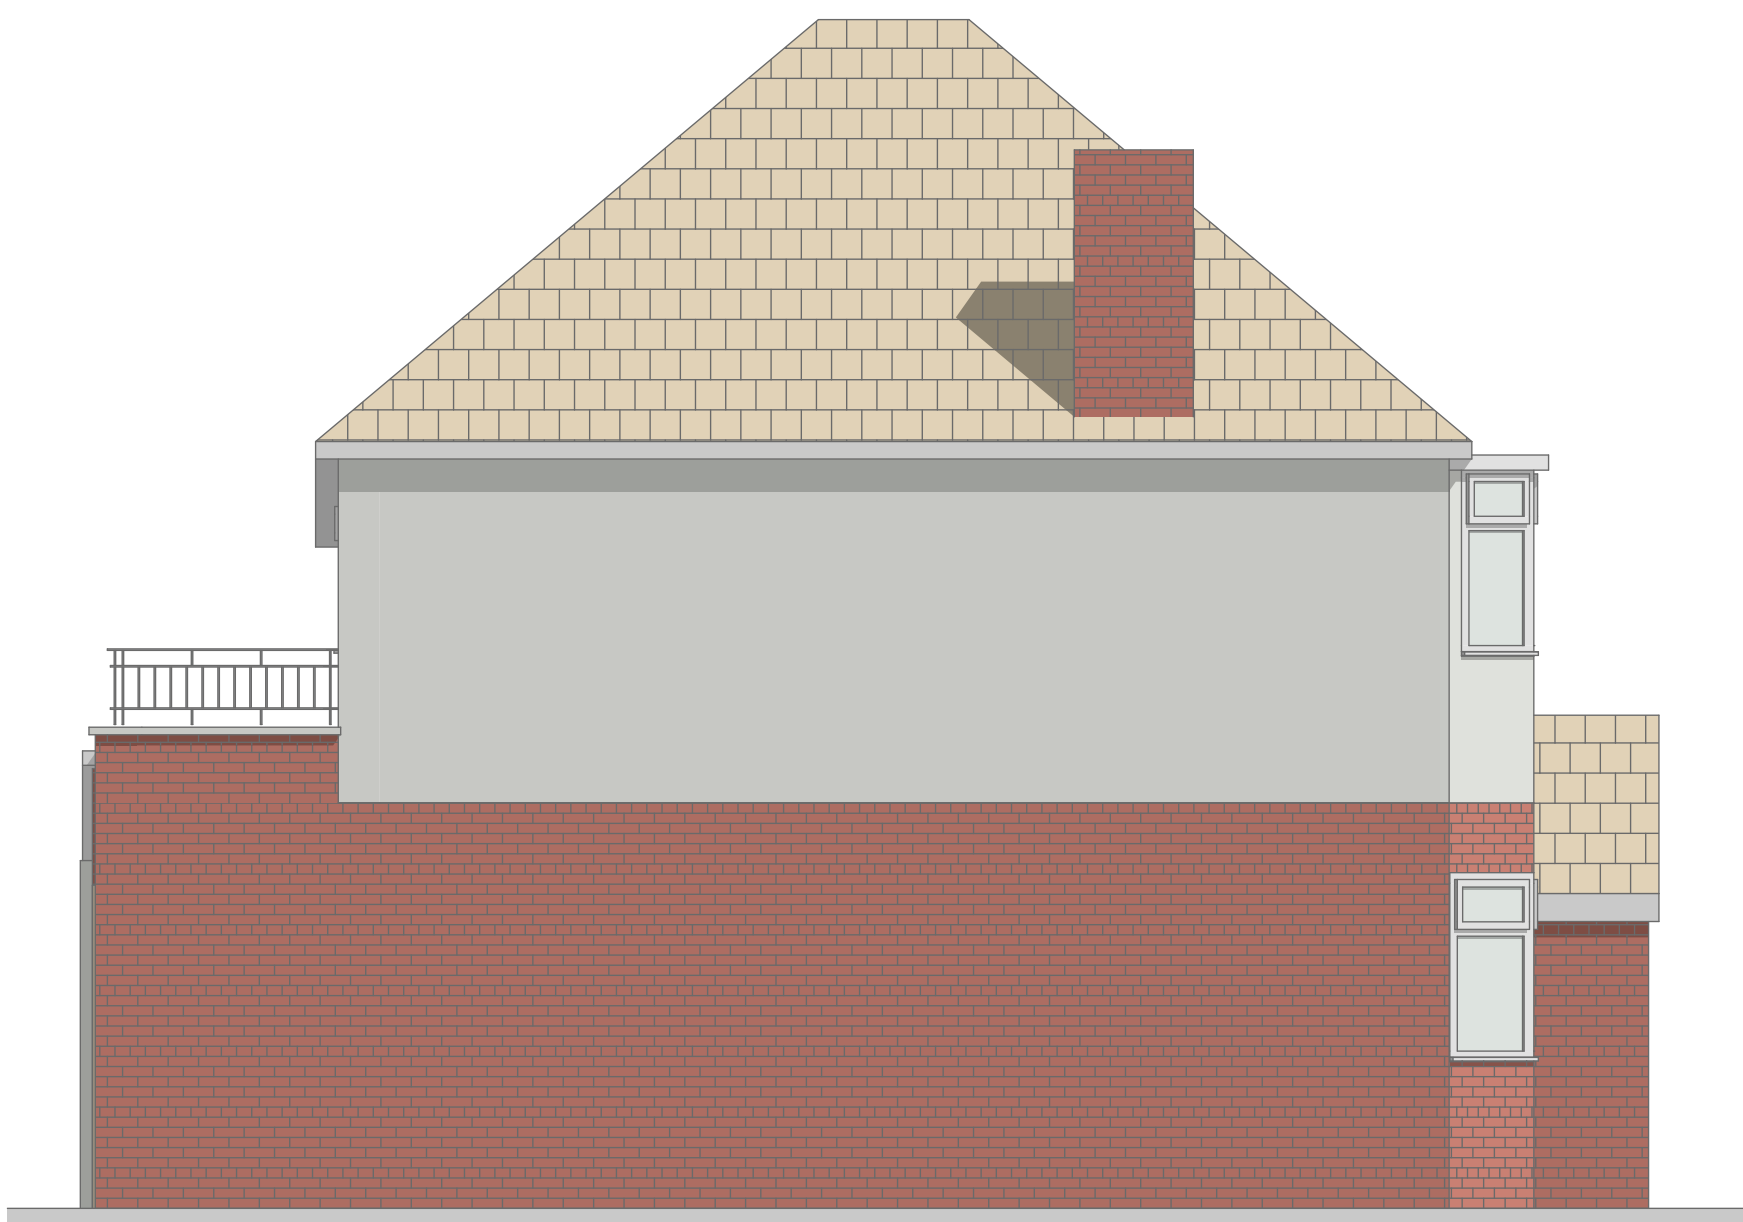

North Existing Elevation 1:50



SOUTH Proposed Elevation 1:50

