


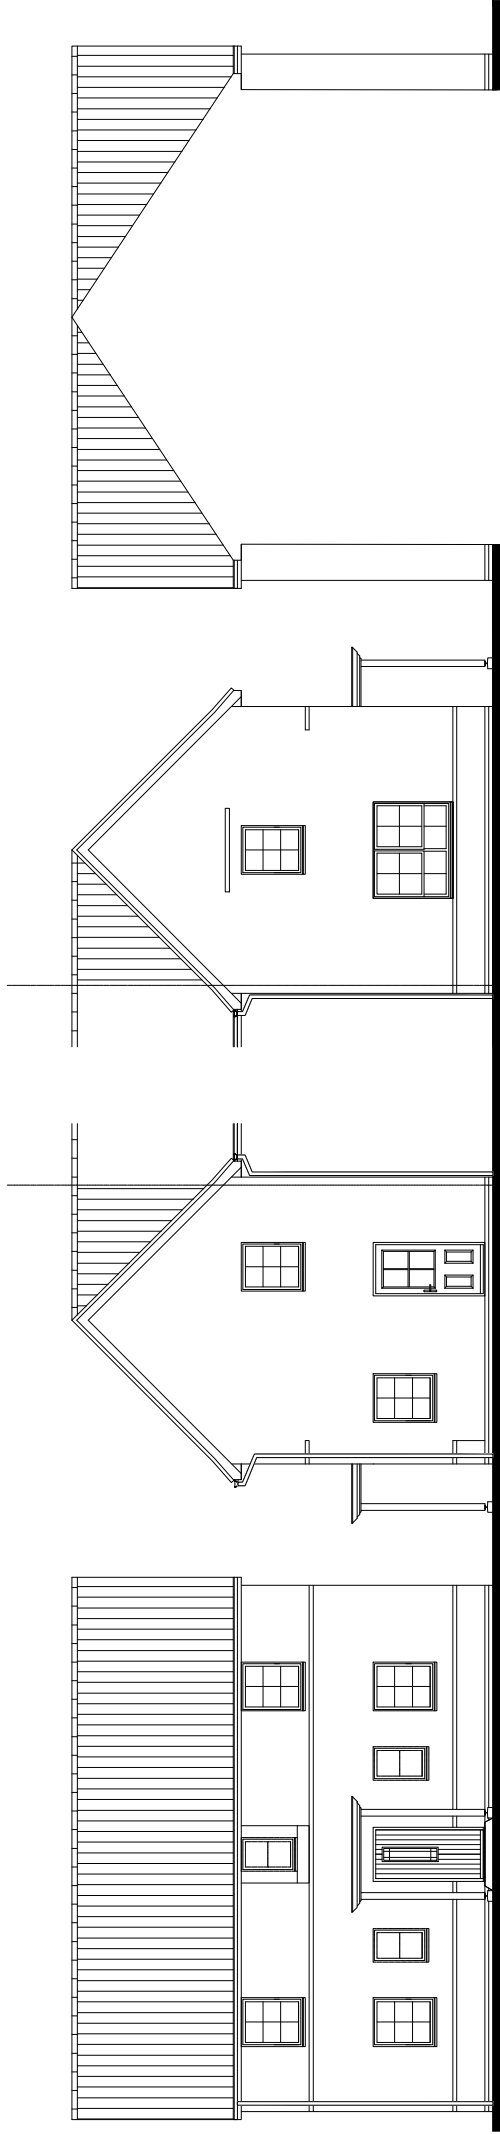


FRONT ELEVATION


REAR ELEVATION

SIDE ELEVATION 1

SECTION / SIDE ELEVATION 2

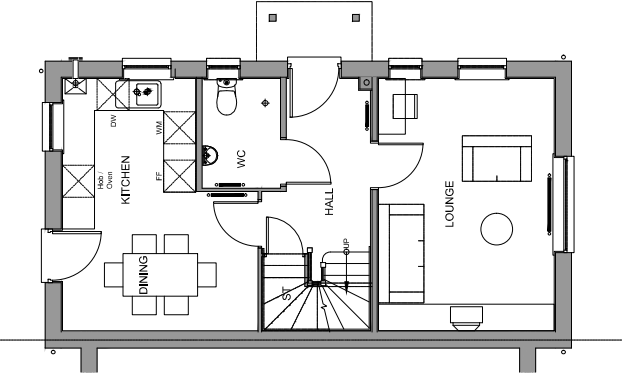

GROUND FLOOR PLAN

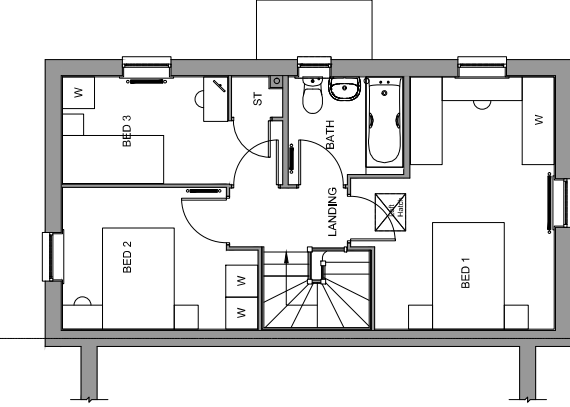

FIRST FLOOR PLAN

MATERIAL KEY

- FACING BRICKWORK
- RENDER
- TILE HANGING

PLOT NUMBERS:

AS:

OPP: 36, 134

NOTE: ALL FLUES, METERS & EXTRACT POSITIONS TO BE CONFIRMED.

SOLAR PANELS TYPE, SIZE & ORIENTATION TO BE AGREED. PLOT SPECIFIC

TYPE 55
BEDROOM ALLOCATION 3B/5P
2 STOREY
FLOOR AREA: 958sqft/89.0m² (GIFA)

M 1:100

