
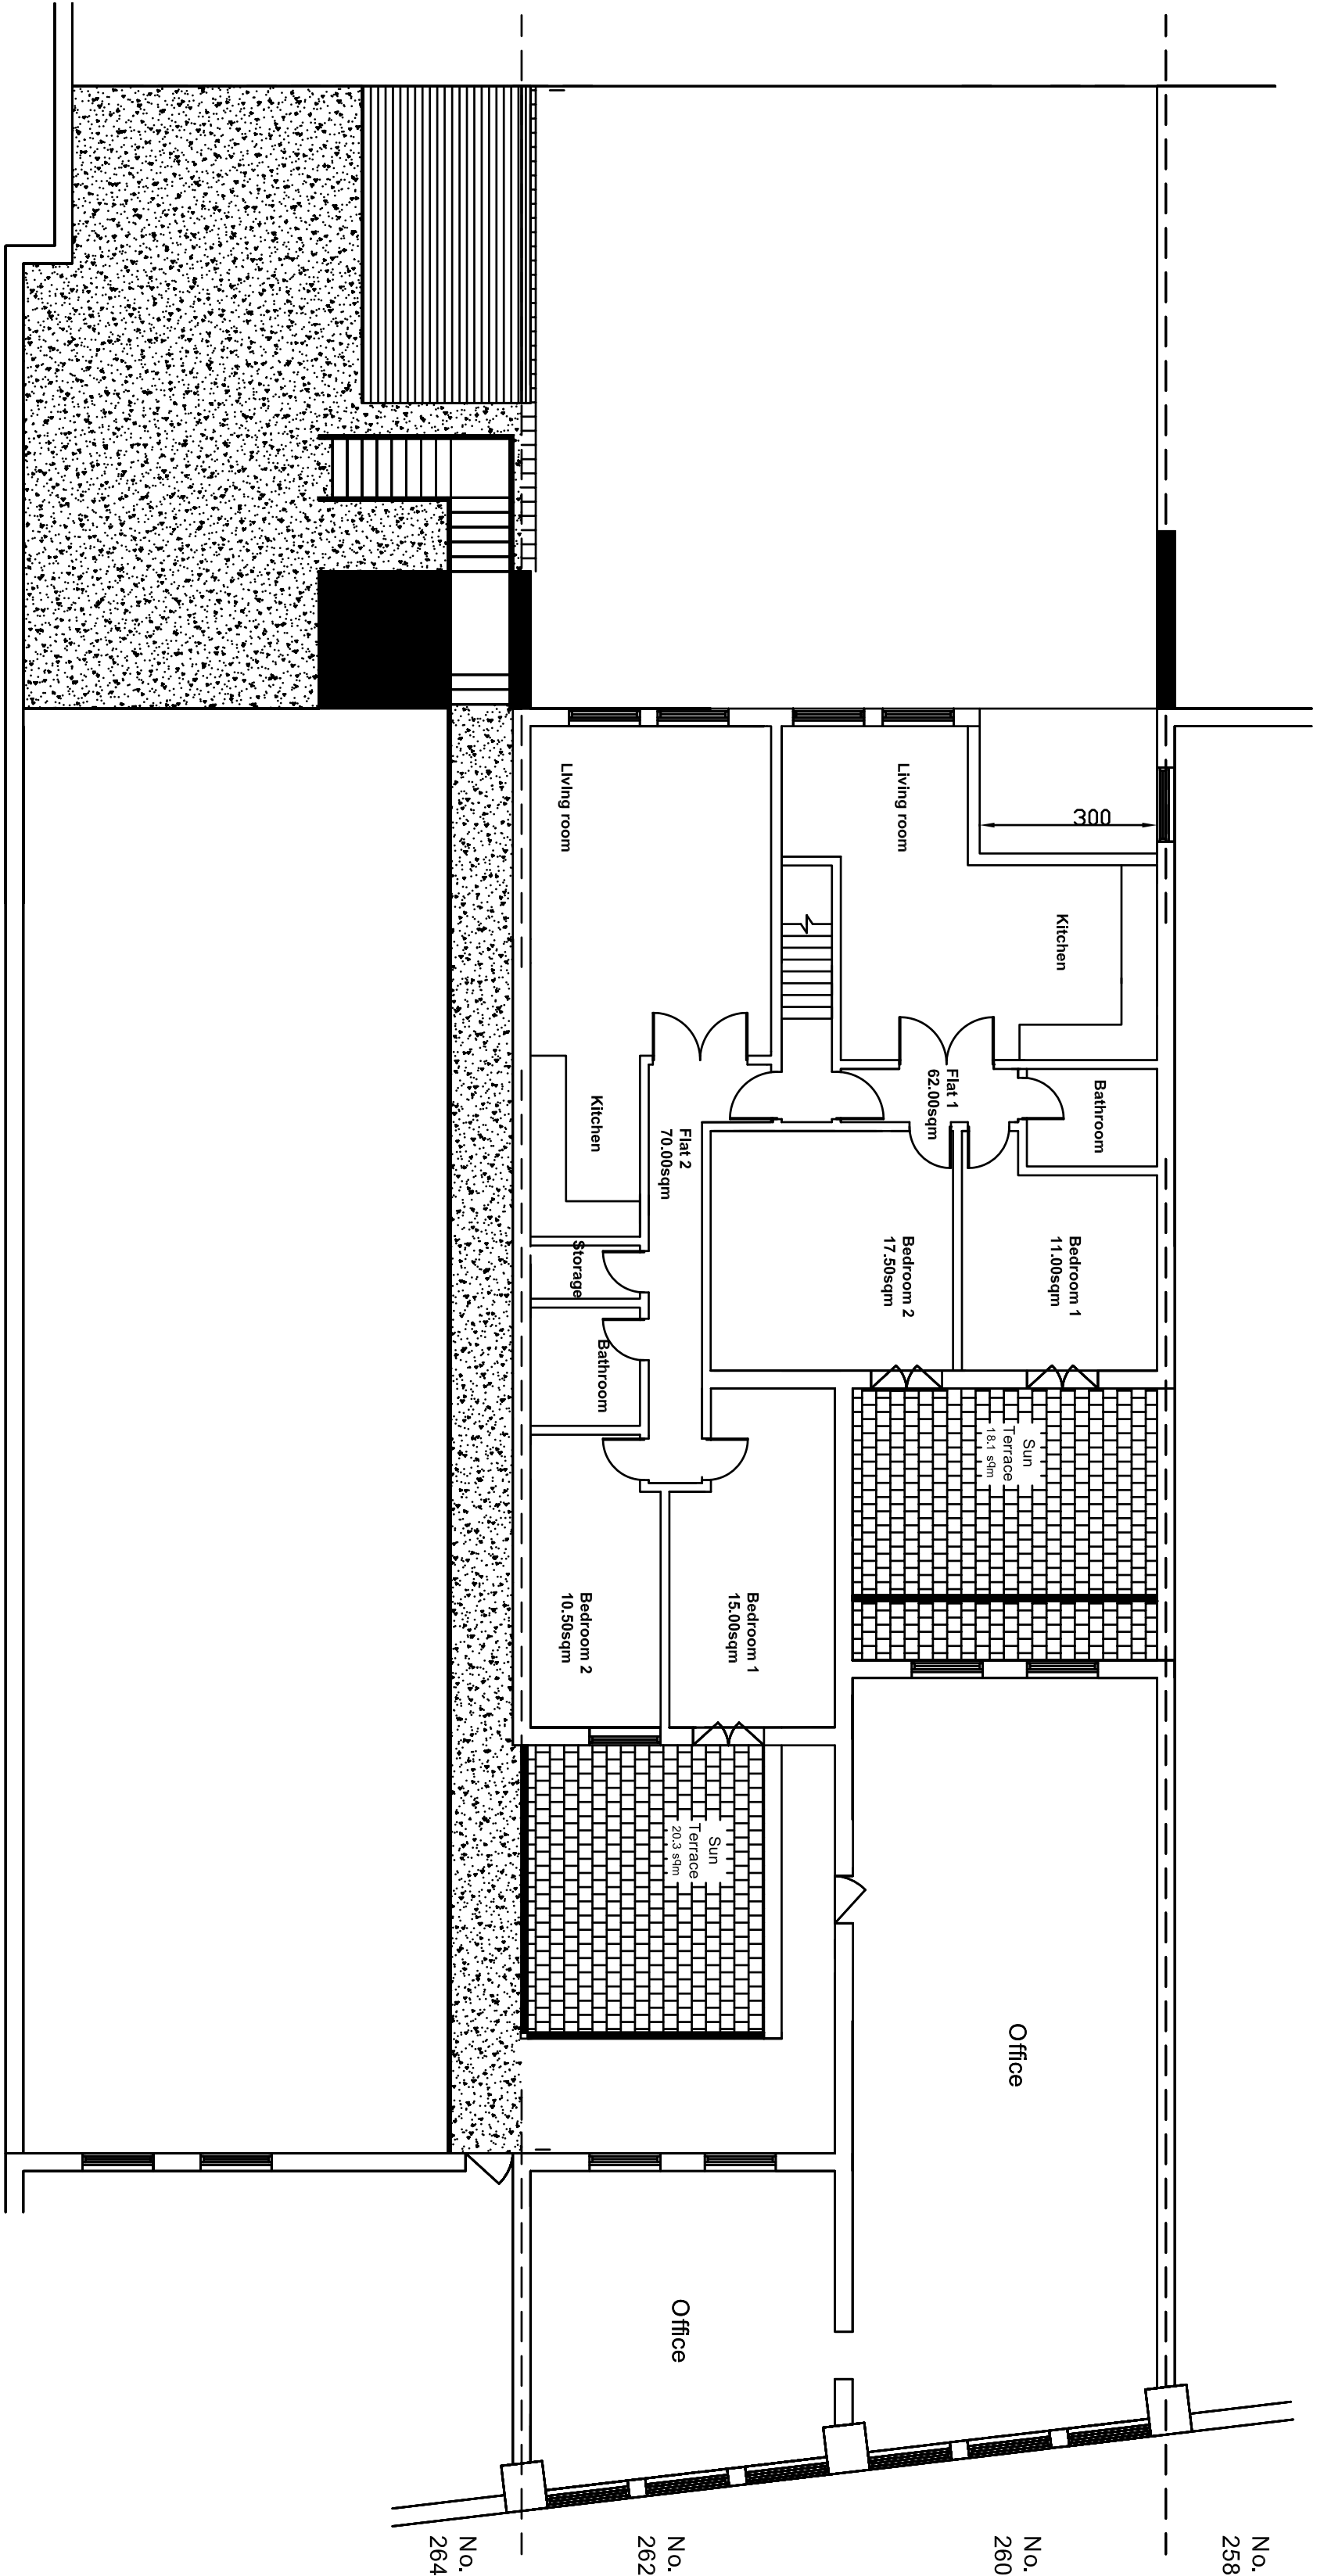


NOTES:

Proposed First Floor

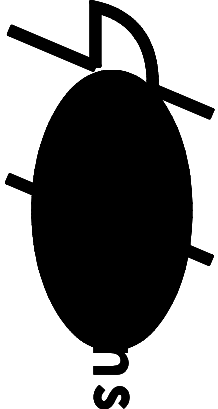

Contacts:
Tel: 07976 928 769
E-Mail:


Client:

Location: 260-262
London Road
Waterlooville
07 7HG

P

Scale: 1:100 @ A2
Scale: 1:200 @ A4

0 2M

 

Date: Drawn By:

08-08-17

Joel Gray

Dr9 No:

06

Rev:

A