



Southern East West Site Section 1:100 at A1 with no Borders

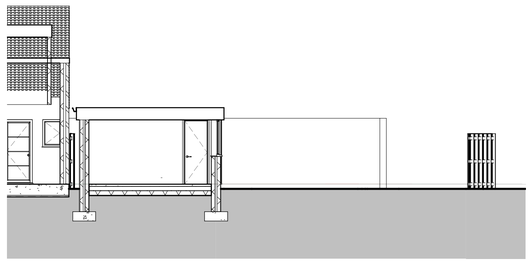

Northern East West Site Section 1:100 at A1 with no Borders

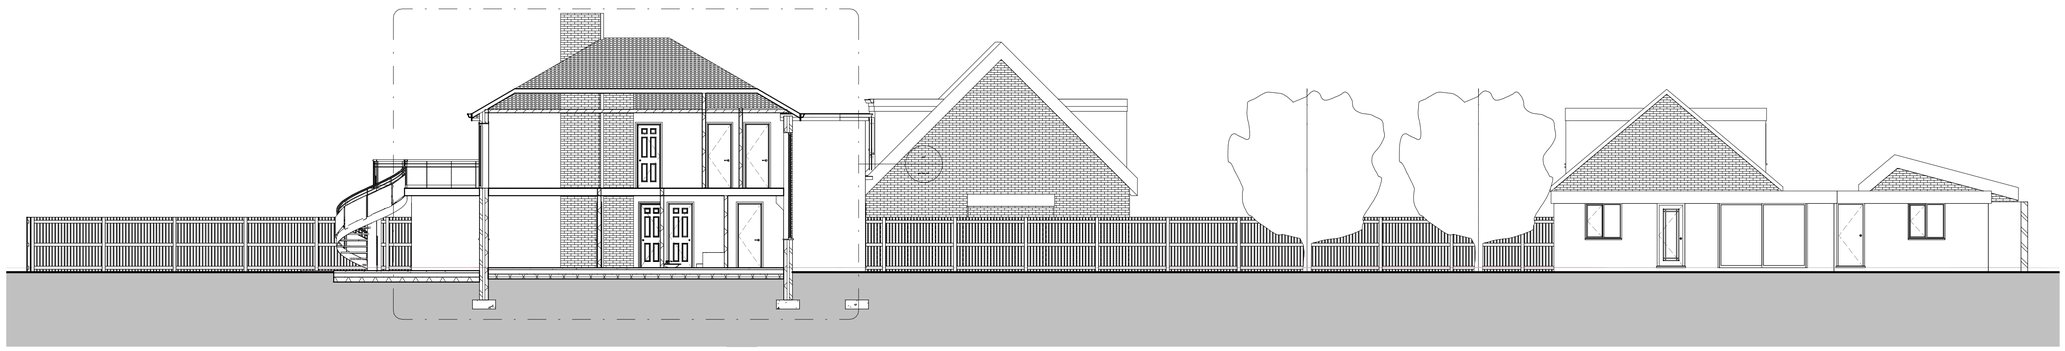

North South Site Section Scale 1:100 at A1 with no Borders

IJ Murray Associates

www.ijma.co.uk

IJ Murray Associates Ltd
173 Havant Road
Hayling Island
Hampshire
PO11 0LF
Phone 02392469004
Mob 07779 246915
e-mail ian@ijma.co.uk

These drawings are for planning and building regulation purposes only and are not for construction. All dimensions should be checked on site before work commences

These Drawings are the property of IJ Murray Associates Ltd and should not be reproduced or used in any way without the permission of a Director of I J Murray Associates Ltd

No.	Description	Date

Andy James

93 Sea Front HI

Proposed Site Sections

Project number	Project Number
Date	Issue Date
Drawn by	Author
Checked by	Checker

A105 V12

Scale	As indicated

03/04/2018 14:22:27