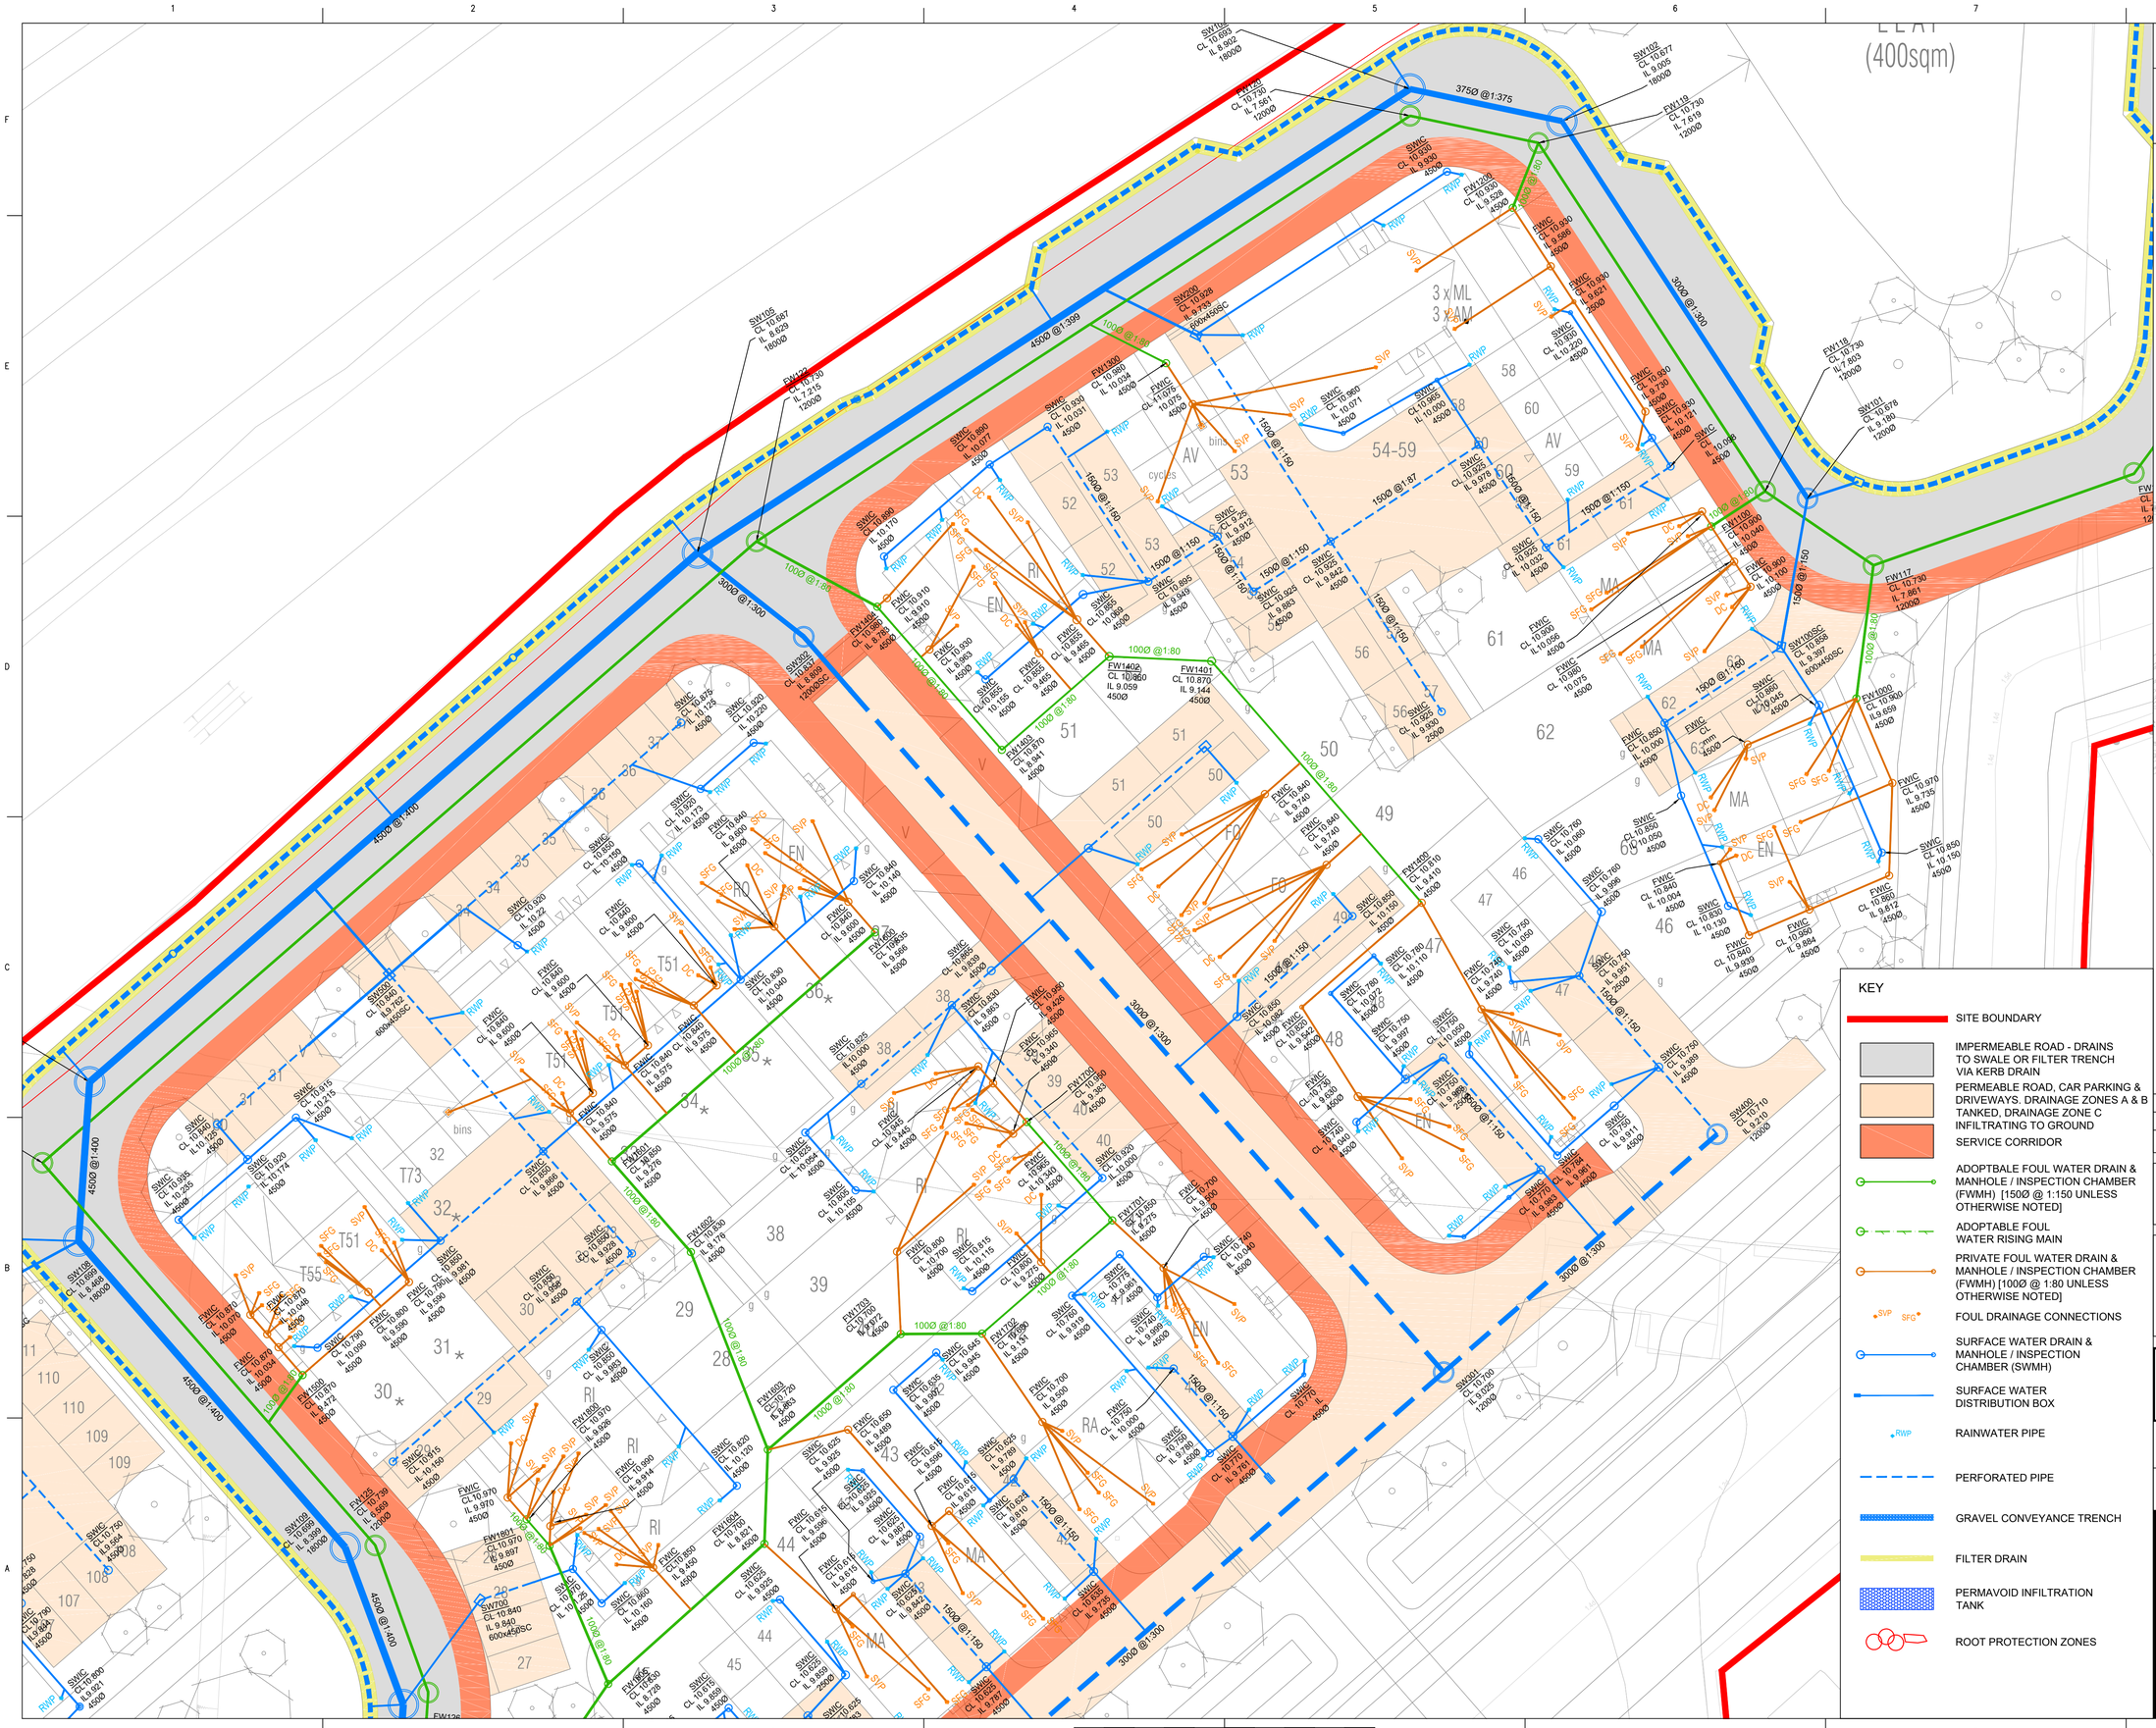

1012052 A1

Based on.

Architects Drg No.	Rev
Structural Drg No.	Rev
Survey Drg No.	Rev
Other Drg No.	Rev
Other Drg No.	Rev

Notes

1. THIS DRAWING SHALL BE READ IN CONJUNCTION WITH ALL RELEVANT ARCHITECTURAL, STRUCTURAL AND ENGINEERING SERVICES DRAWINGS, SPECIFICATIONS, SCHEDULES AND PROJECT SPECIFIC DOCUMENTS.
2. ALL DIMENSIONS IN mm UNLESS OTHERWISE STATED.
3. DO NOT SCALE FROM THIS DRAWING.
4. ALL ADOPTABLE FOUL SEWERS 150Ø LAID @ 1:150 UNLESS OTHERWISE NOTED.

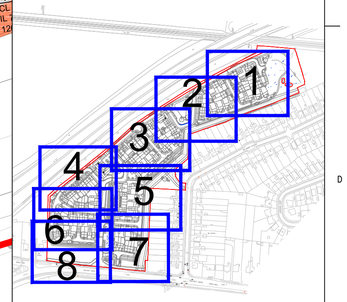

KEY

- SITE BOUNDARY
- IMPERMEABLE ROAD - DRAINS TO SWALE OR FILTER TRENCH VIA KERB DRAIN
- PERMEABLE ROAD, CAR PARKING & DRIVEWAYS. DRAINAGE ZONES A & B TANKED, DRAINAGE ZONE C INFILTRATING TO GROUND
- SERVICE CORRIDOR
- ADOPTBALE FOUL WATER DRAIN & MANHOLE / INSPECTION CHAMBER (FWMH) [150Ø @ 1:150 UNLESS OTHERWISE NOTED]
- ADOPTABLE FOUL WATER RISING MAIN
- PRIVATE FOUL WATER DRAIN & MANHOLE / INSPECTION CHAMBER (FWMH) [100Ø @ 1:80 UNLESS OTHERWISE NOTED]
- SVP SFG — FOUL DRAINAGE CONNECTIONS
- SURFACE WATER DRAIN & MANHOLE / INSPECTION CHAMBER (SWMH)
- SURFACE WATER DISTRIBUTION BOX
- RWP — RAINWATER PIPE
- PERFORATED PIPE
- GRAVEL CONVEYANCE TRENCH
- FILTER DRAIN
- PERMAVOID INFILTRATION TANK
- ROOT PROTECTION ZONES

Issue	Date	Description	By	Chkd	Verfd
P1	27/04/18	UPDATED FOR TENDER	AC	SP	SP
-	13/04/18	ISSUED FOR TENDER	SJ	AC	SP

Project
SAXON FIELDS
HAVANT ROAD, EMSWORTH

Client
BARRATT HOMES

Architect
COOPER BAILLIE

Title
PLOT DRAINAGE
SHEET 3 OF 8

Drawing No.	Drawing Status
CLXX(52)2103	D2 - ISSUED FOR TENDER
Job No.	**Scale**
1012052	1:200 @ A1

CUNDALL
One Carter Lane
London, EC4V 5ER
Telephone: +44 (0)20 7438 1600
Website: www.cundall.com

True scale at 1:1