



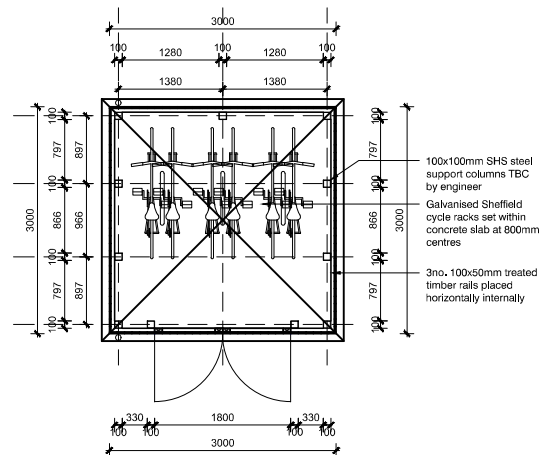


FLOOR PLAN

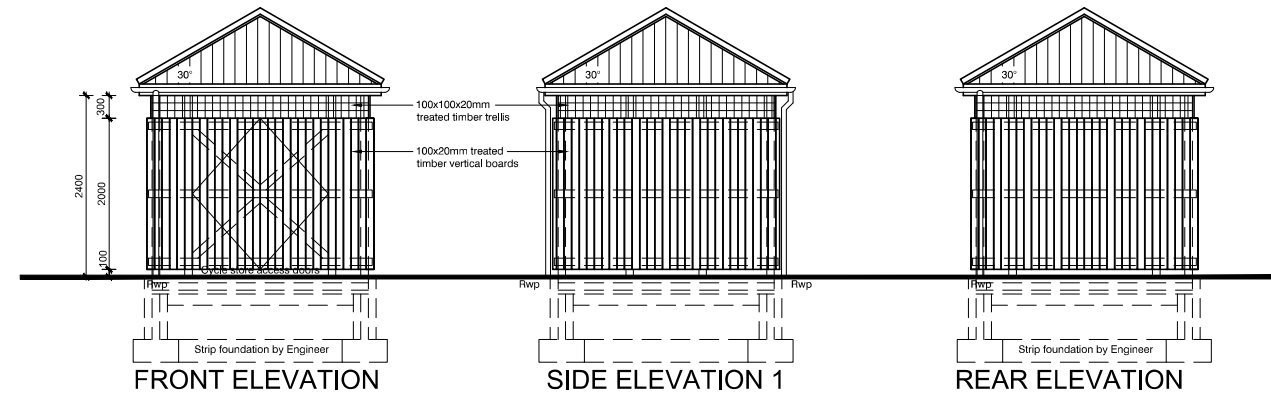


FRONT ELEVATION

SIDE ELEVATION 1

REAR ELEVATION

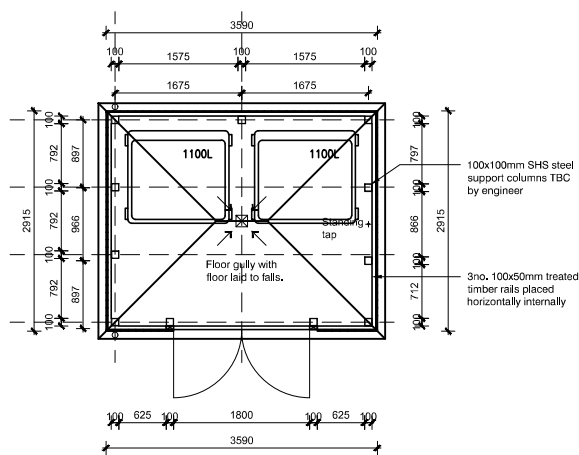


FLOOR PLAN

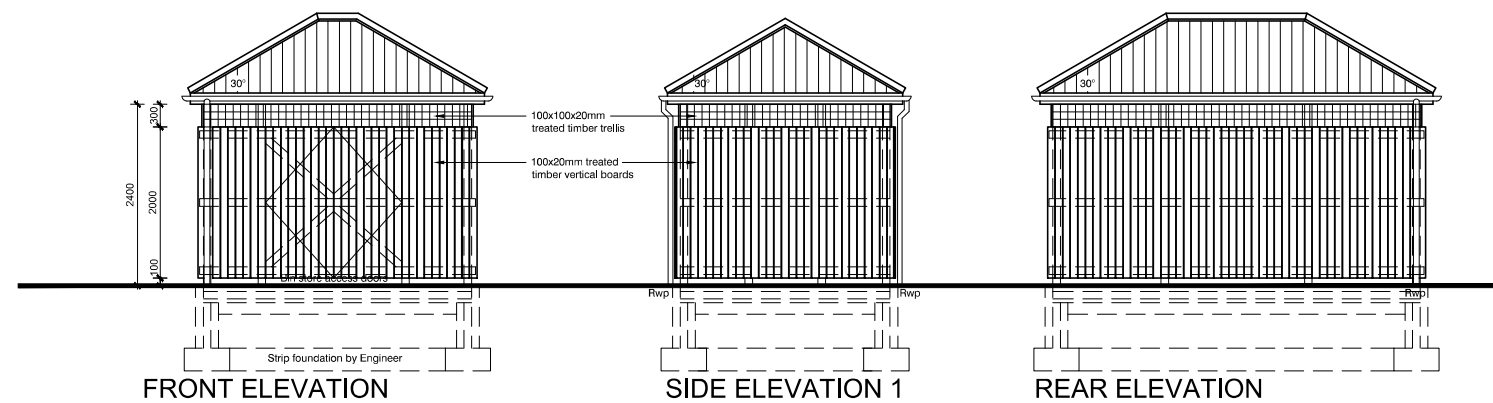


FRONT ELEVATION

SIDE ELEVATION 1

REAR ELEVATION

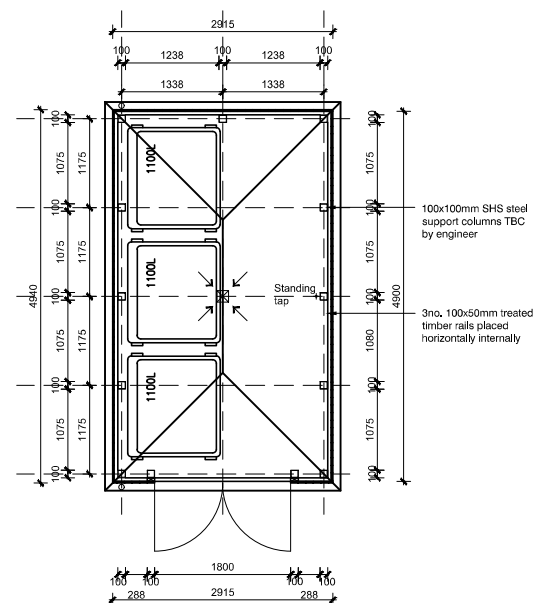

FLOOR PLAN

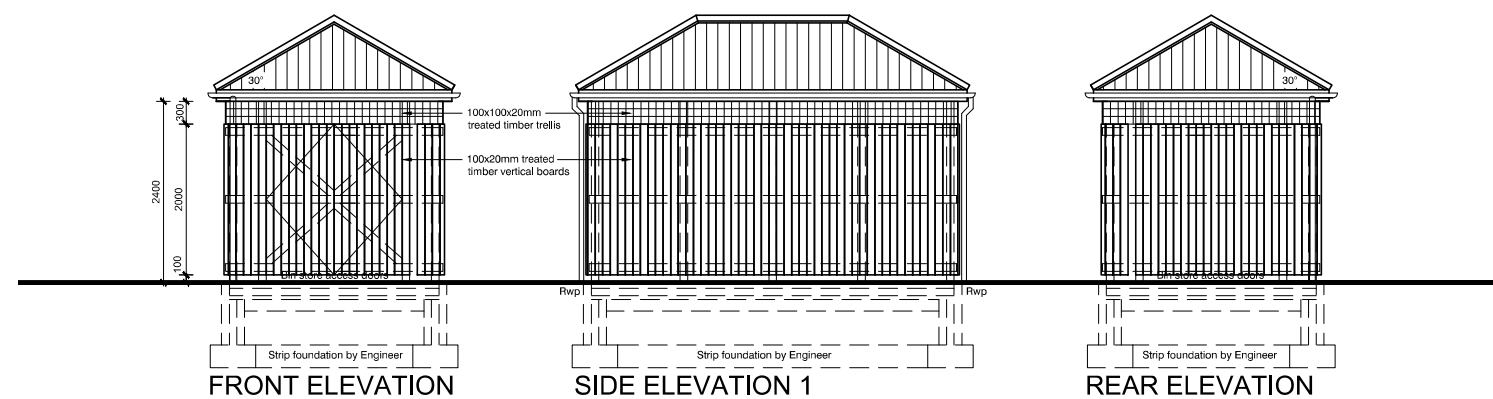

FRONT ELEVATION

SIDE ELEVATION 1

REAR ELEVATION

M 1:100

0 1 2 3 4 5 6 7 8 9 10 [m]



GENERIC BIN AND CYCLE STORE - PLANS & ELEVATIONS 1:100 @ A3

