

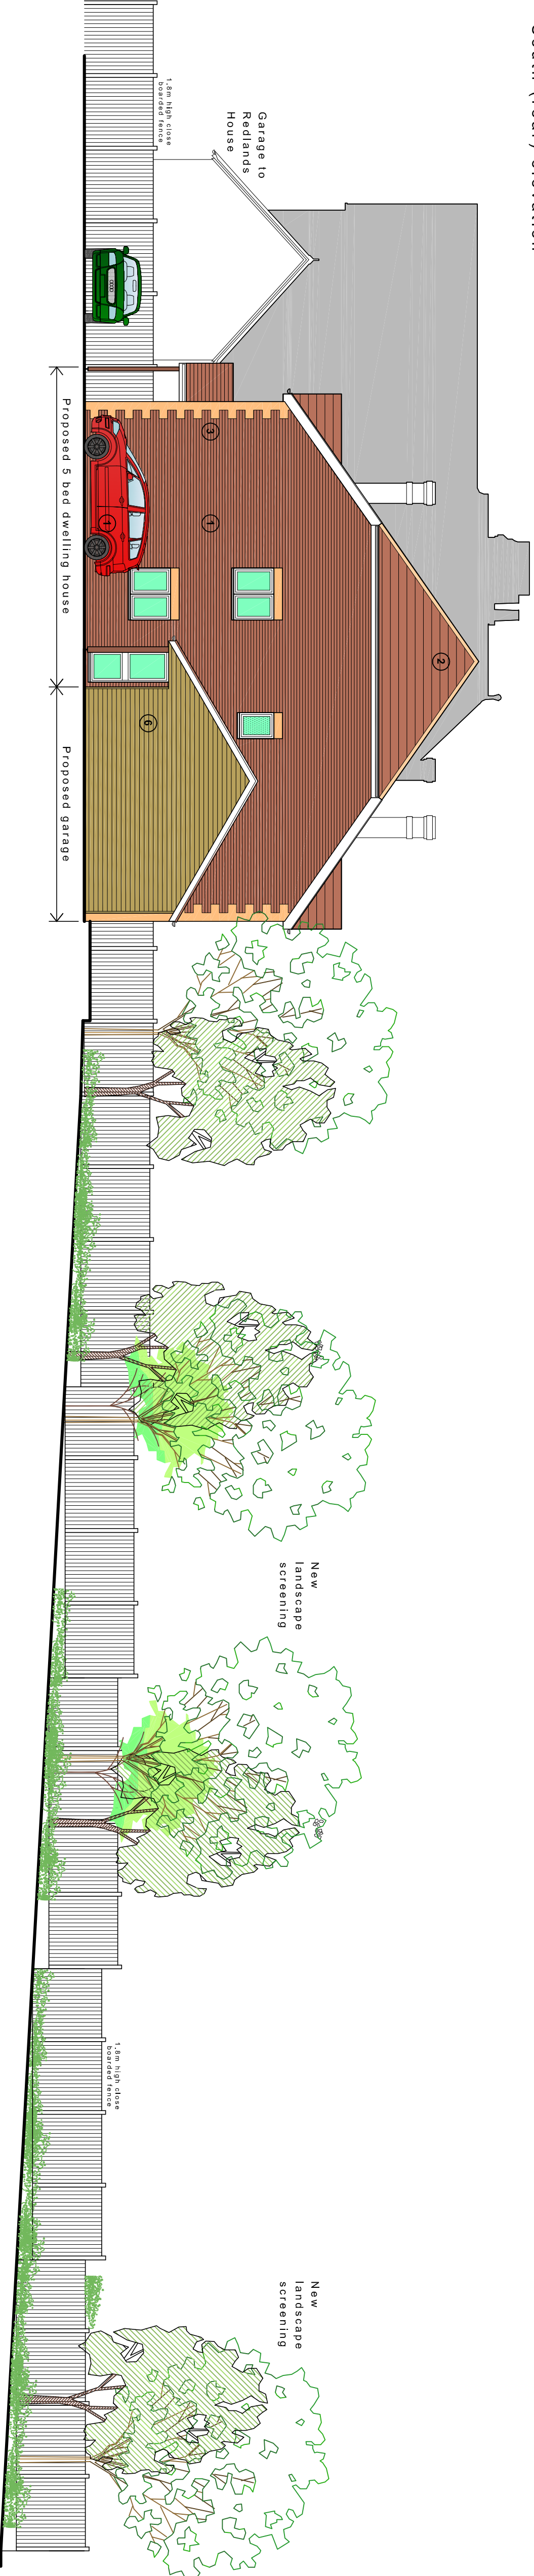
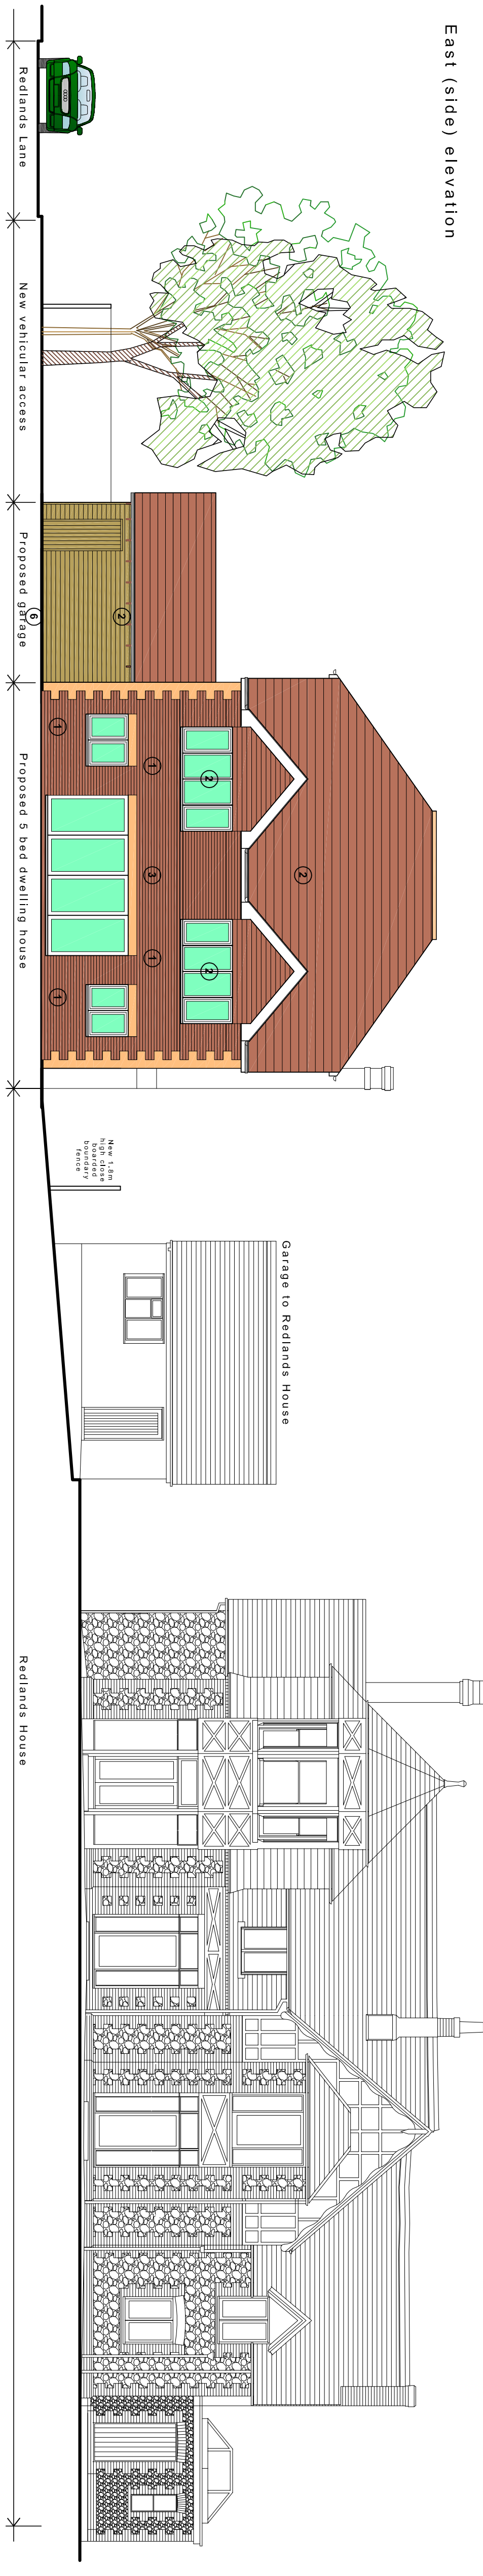
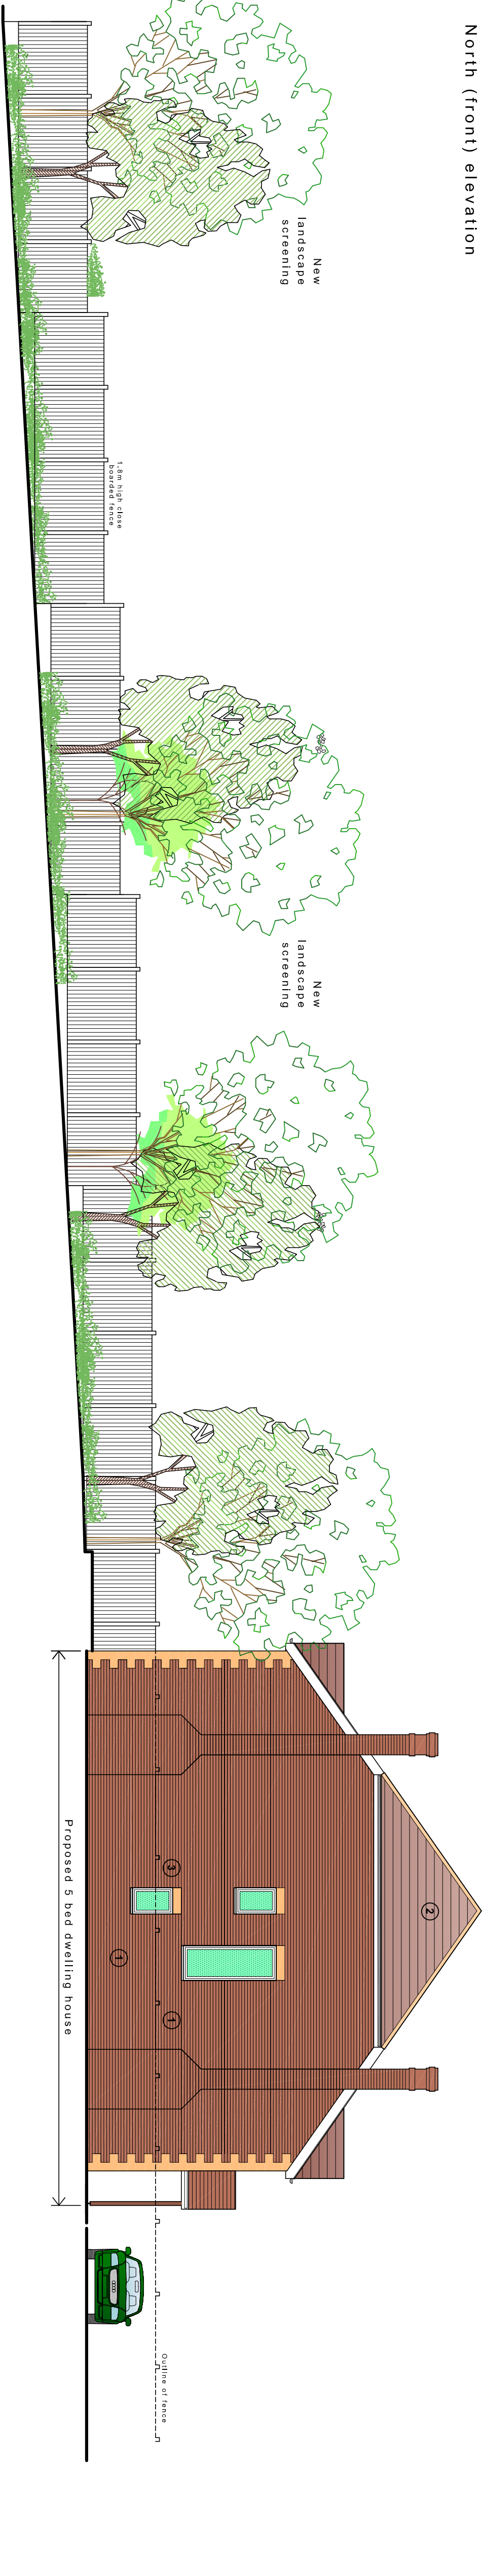
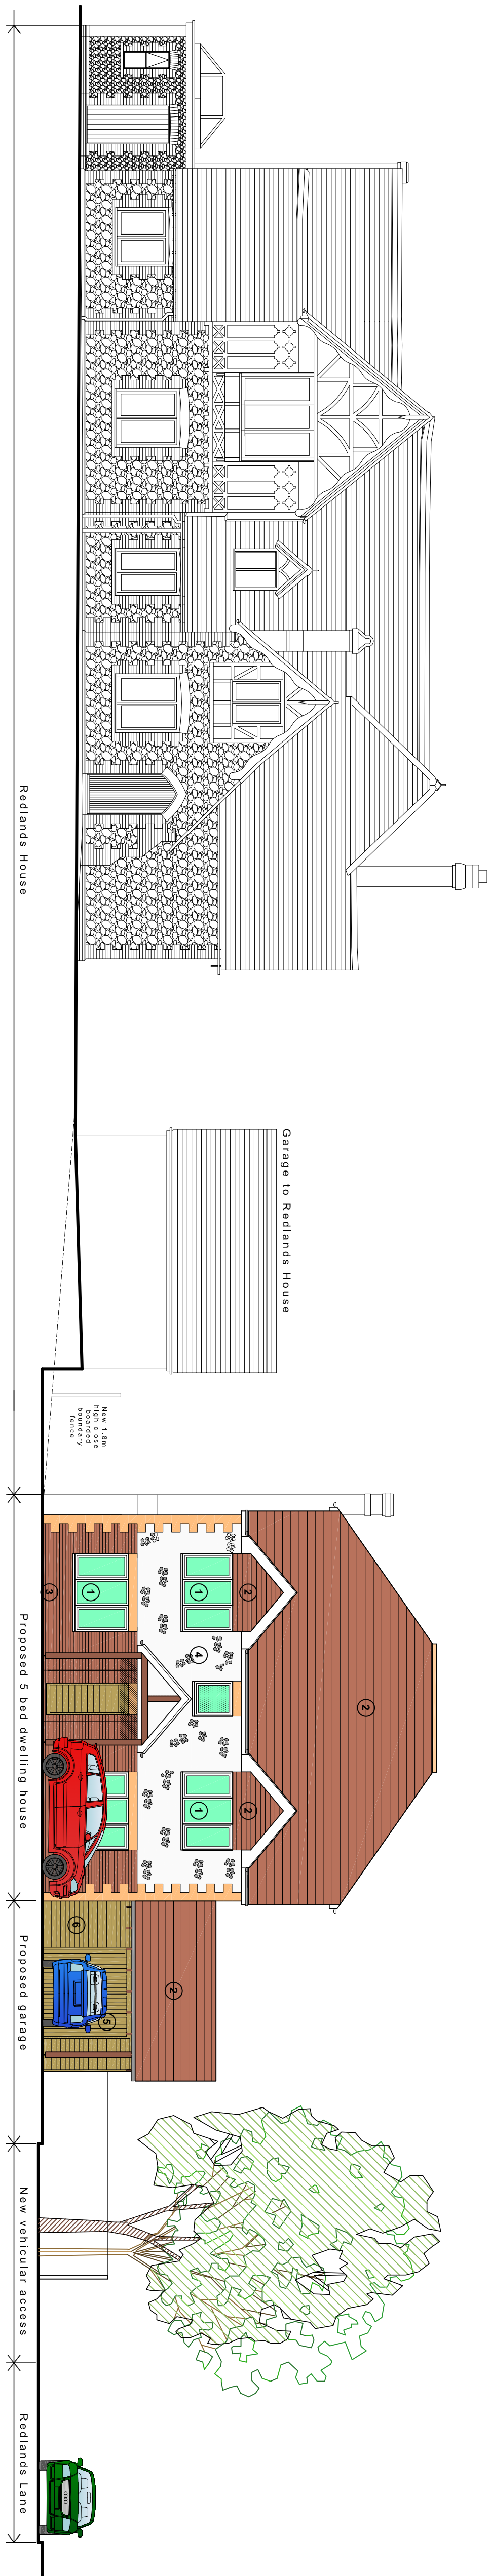


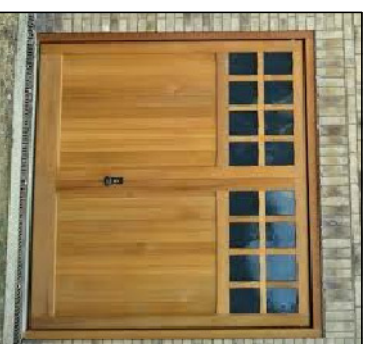


Proposed material schedule

- 1 White timber windows
- 2 Clay roof tiles
- 3 Red stock brick
- 4 Flint knapping
- 5 Timber garage door
- 6 Timber cladding

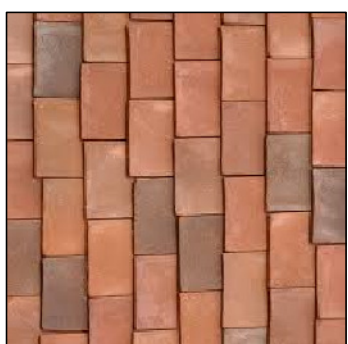

JIMMY BESSANT ARCHITECTURE
TEL: 01243 373620 M: 07769904282
E: jimmy@jb-architecture.co.uk
Web: www.jb-architecture.co.uk

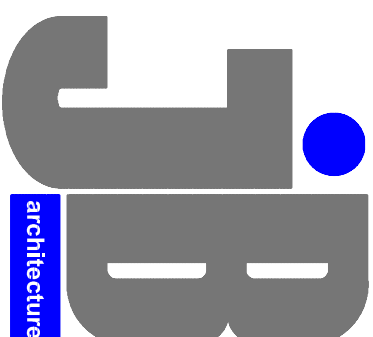

For MR & MRS GIL RAINE
Project PROPOSED NEW DWELLING
ON LAND AT REDLANDS HOUSE
38-40 LONG CORSE LANE
EWSWORTH, PO10 7UR

PROPOSED ELEVATIONS

Date	Drawn	Scale	Checked
JAN 2018	JB	As shown @ A1	-
Job Number	Drawing Number	Revision	
PL 300 16	40	A	

East (side) elevation

Proposed elevations scale:100