
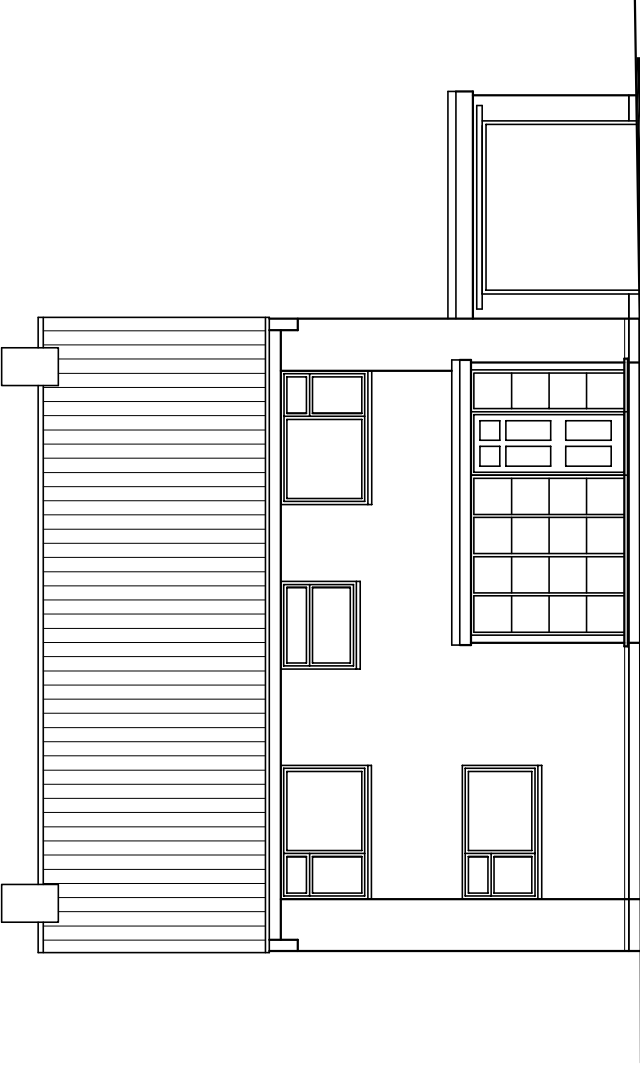


FRONT (NORTH) 		NOTES 01: All new and existing building work dimensions are critical to the construction process. 02: All drawings are preliminary unless stated differently. Preliminary drawings and are not to be built or manufactured from. 03: This drawing is subject to copyright of Architectural Services. Reproduction only with written authority. 04: Drawing dimensions and scales to be checked prior to commencement of work. 05: All structural work where mentioned on this drawing is subject to a qualified structural and civil engineer calculations before building work commences. 06: These plans may be subject to Planning and/or Building Regulation approval, or any other statute in law before the commencement of building works. 07: All materials to match existing unless otherwise stated.	
--	--	--	--

FRONT (NORTH)

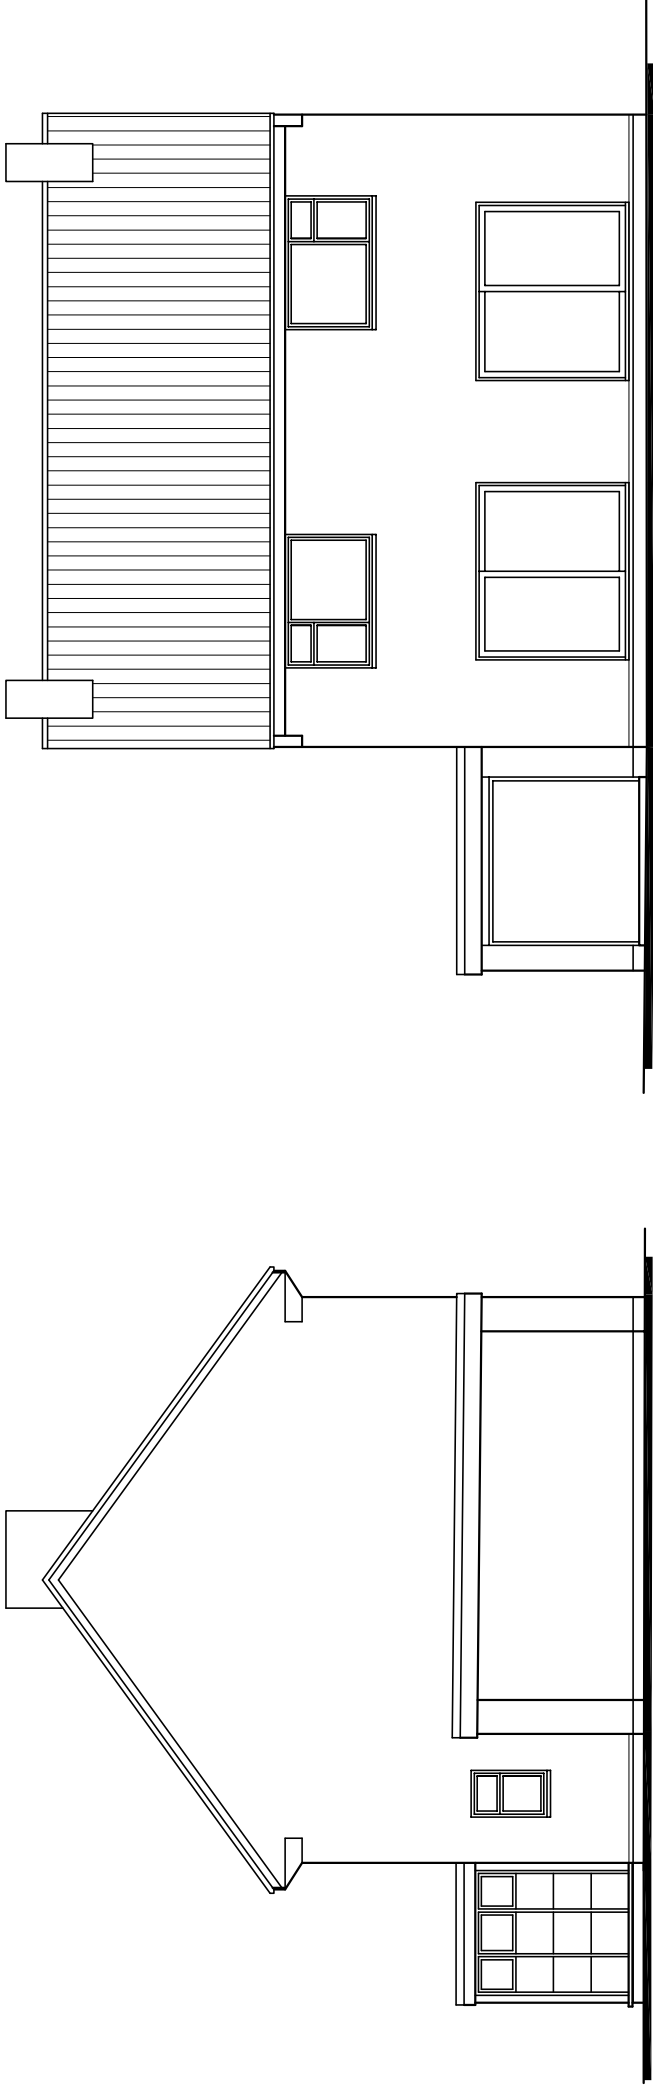

RIGHT (WEST)

REAR (SOUTH)

M. Nineham	39 Southbrook Road, Havant, PO9 1RN	EXISTING ELEVATIONS	DRAFT 1	Revisions A	Scale: A1=1:50 / A3=1:100 Date: 23/07/15 Drawn: PQ/ALB	30	40
metres		10	20				