


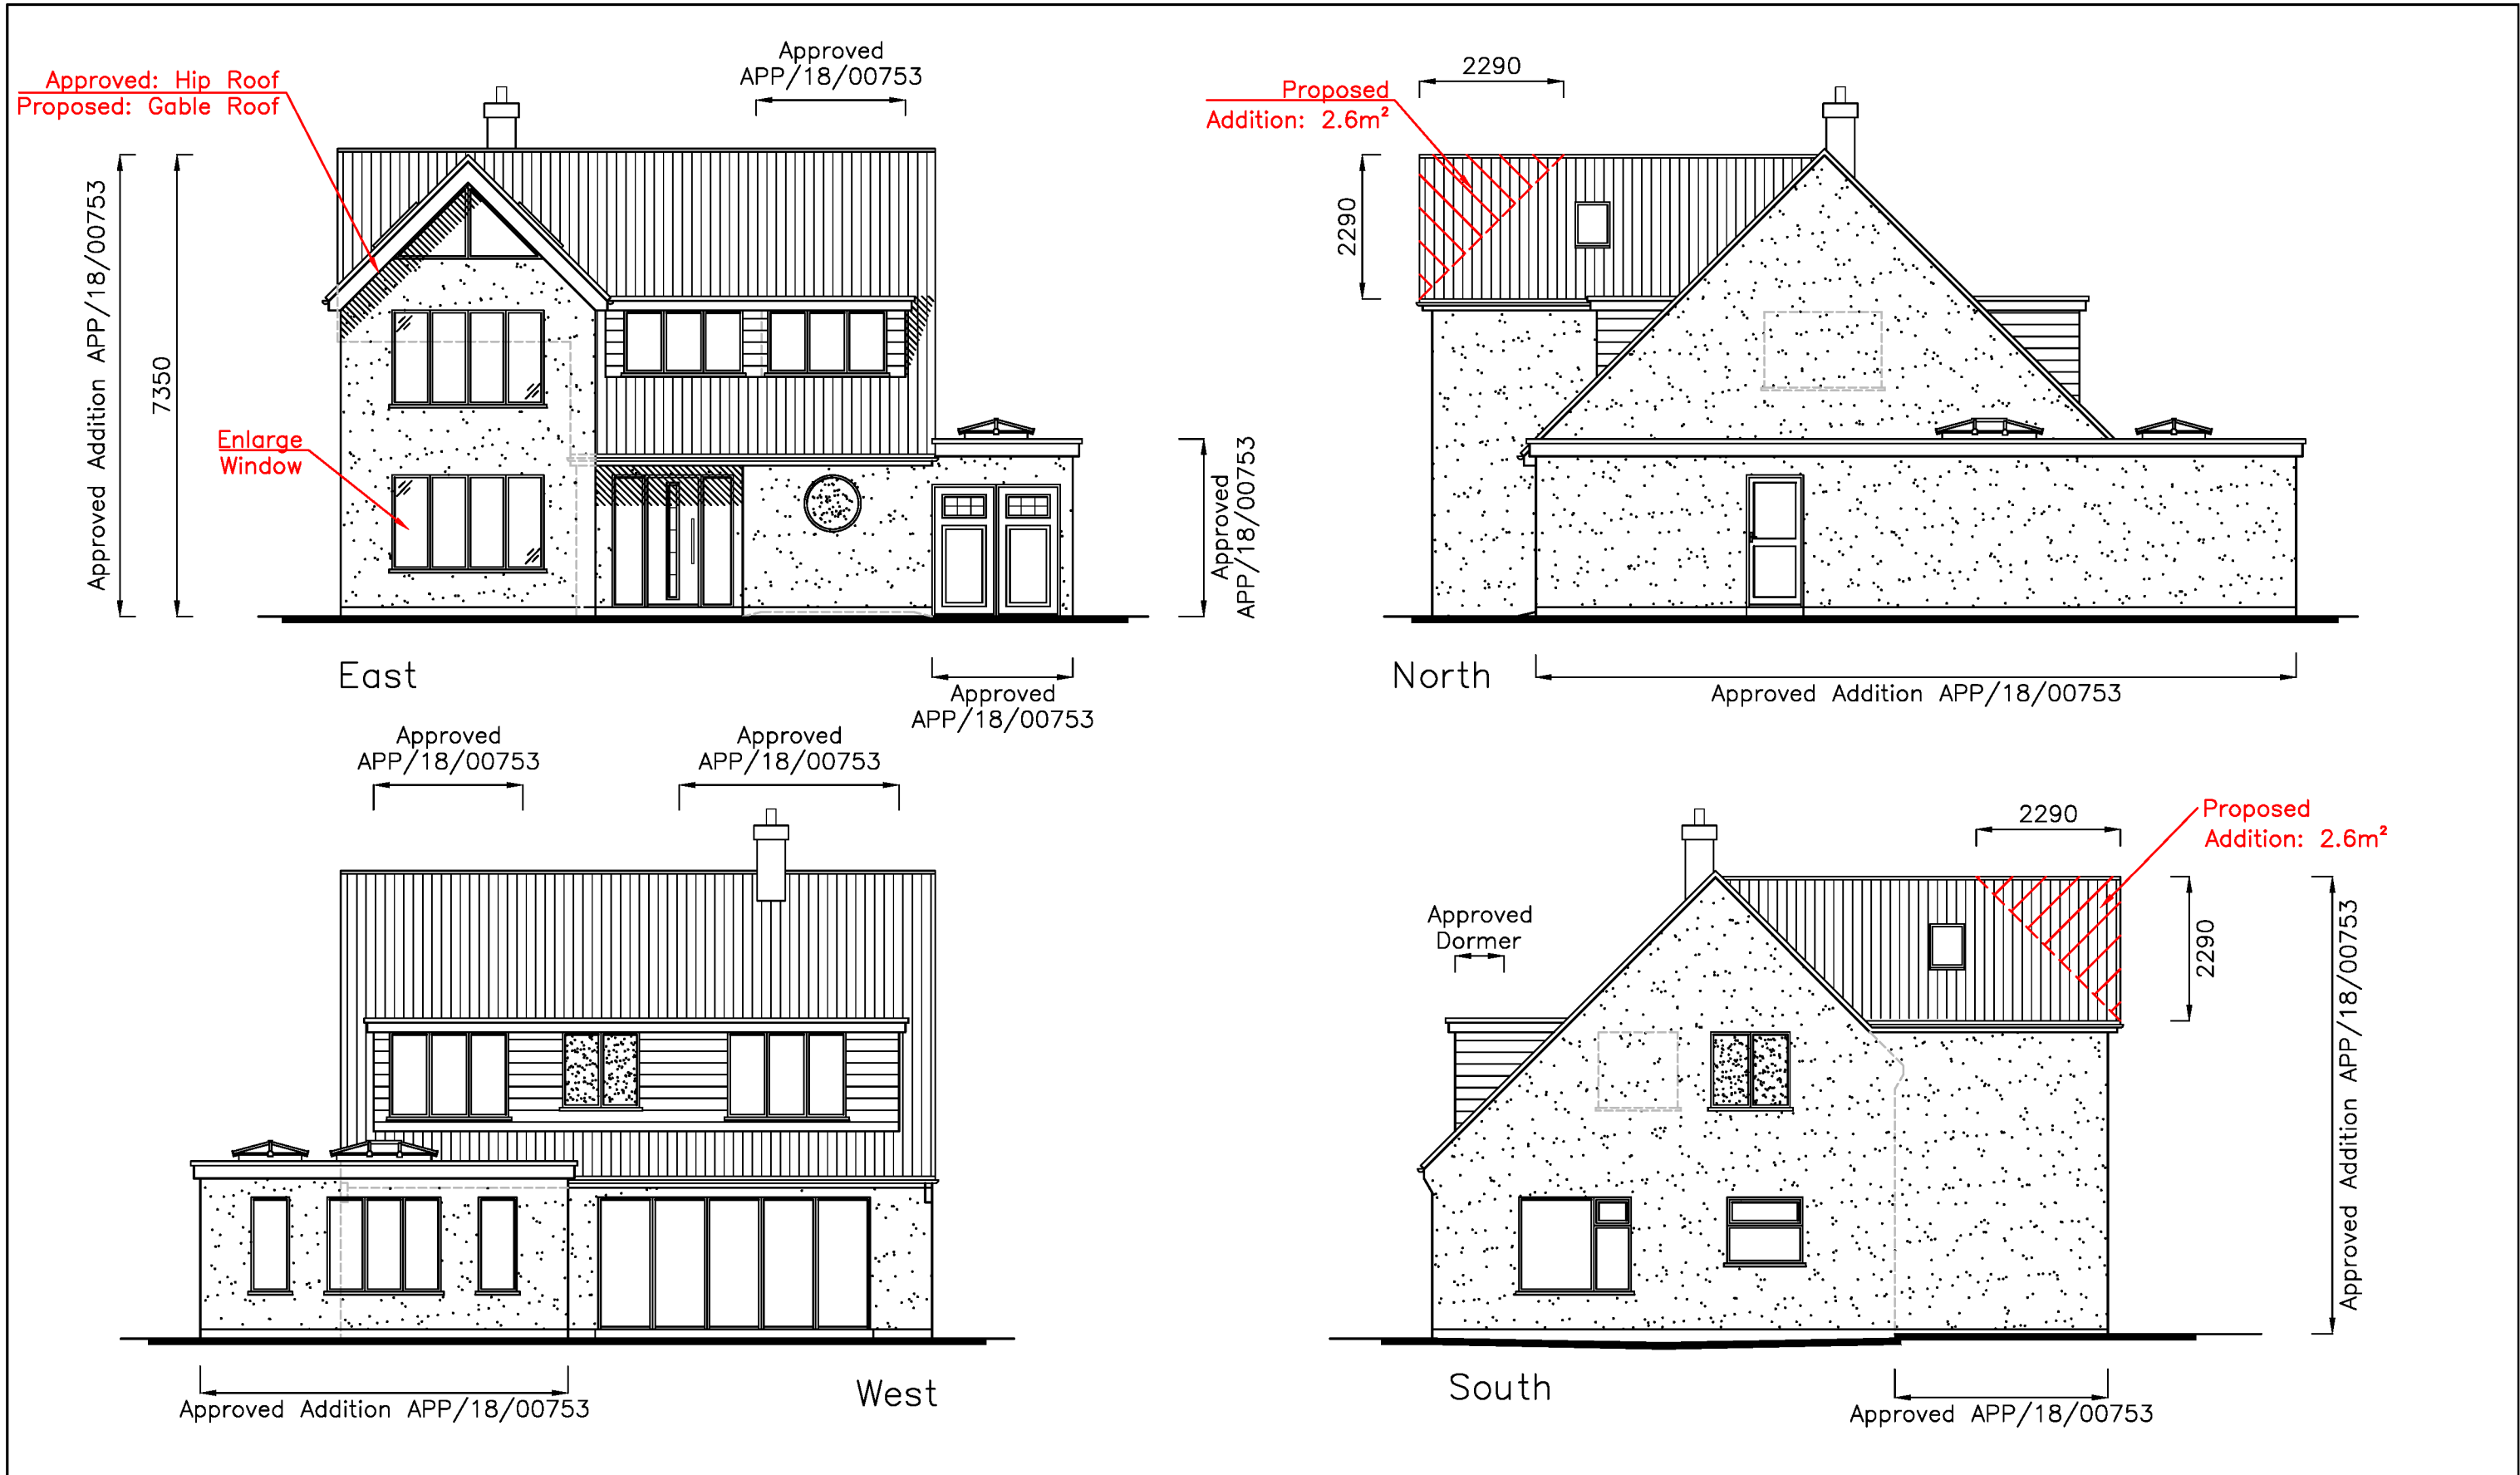

49 St Thomas's Av, Hayling Island, Hampshire, PO11 0EU	Proposed Elevations		 Critchley Architecture And Design Contact: 02392 474 919 info@caad.online The Old Brewery, 15E South Street, Havant, PO9 1BU		Scale A3 = 1:100 Drawn SAR/BLB Date 16/11/18 18035-510
	Revisions	a) b) c) d)			

