




EXISTING ELEVATION 1

Scale 1:50 @ A1

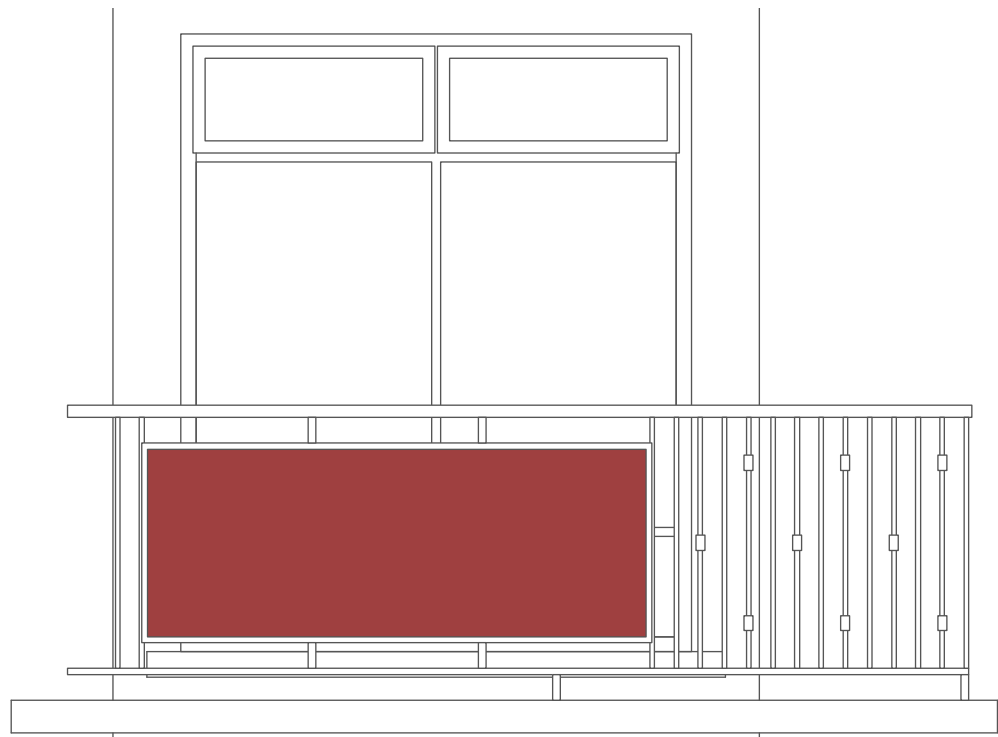

EXISTING BALCONY RAILING TYPE 1

Scale 1:25 @ A1



EXISTING BALCONY RAILING TYPE 2


Scale 1:25 @ A1



PICTURES OF THE EXISTING BALCONIES



EXISTING ELEVATIONS

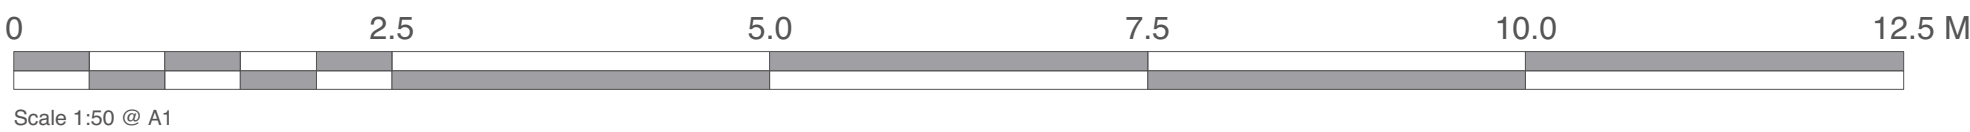

Scale 1:50 @ A1



Chartered Architects  
Chartered Building Surveyors  
Interior Designers  
CDM Services

3 GP Centre, Yeoman Road,  
Ringwood, Hampshire, BH24 3FF  
+44 (0)1425 472 833  
www.kendallkingscott.co.uk

Project  
Balcony Replacement Works

Client  
The Guinness Partnership

Scale  
1:50  
Paper Size  
A1  
Filename  
180658.vwx

© Copyright

Rev Date By Ap Note

Drawing Title  
Existing Elevation and Details

Project Number Drawing Number Revision

180658 1300 P01

Date Drawn Checked Status  
31/08/18 EN AL PLANNING

Check all dimensions and levels on site

Only to be used on the site for which designed. The electronic transmission of design information contained in this drawing is carried out without liability for any errors or inaccuracies which may occur. The user acknowledges that the user and Kendall Kingscott Ltd. shall have no responsibility in respect thereof whatsoever.