



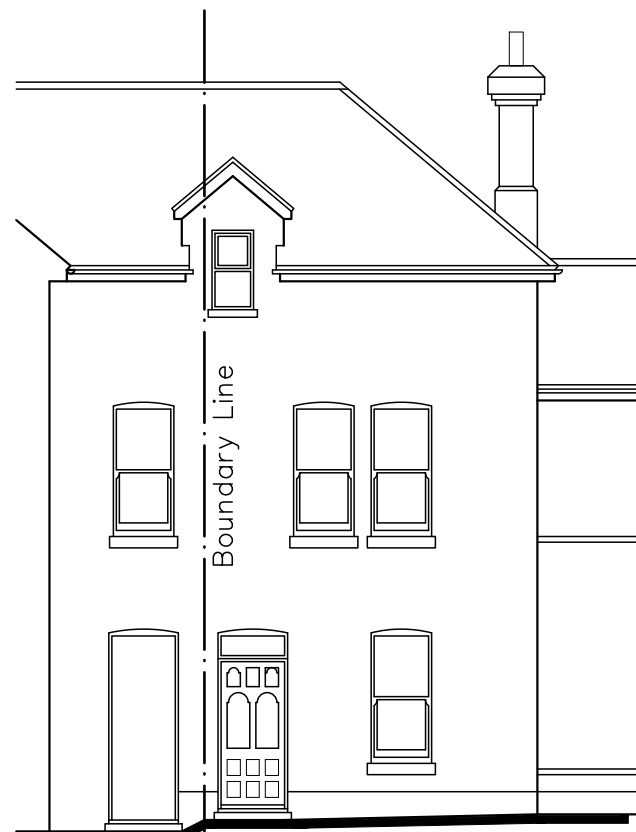


NORTH

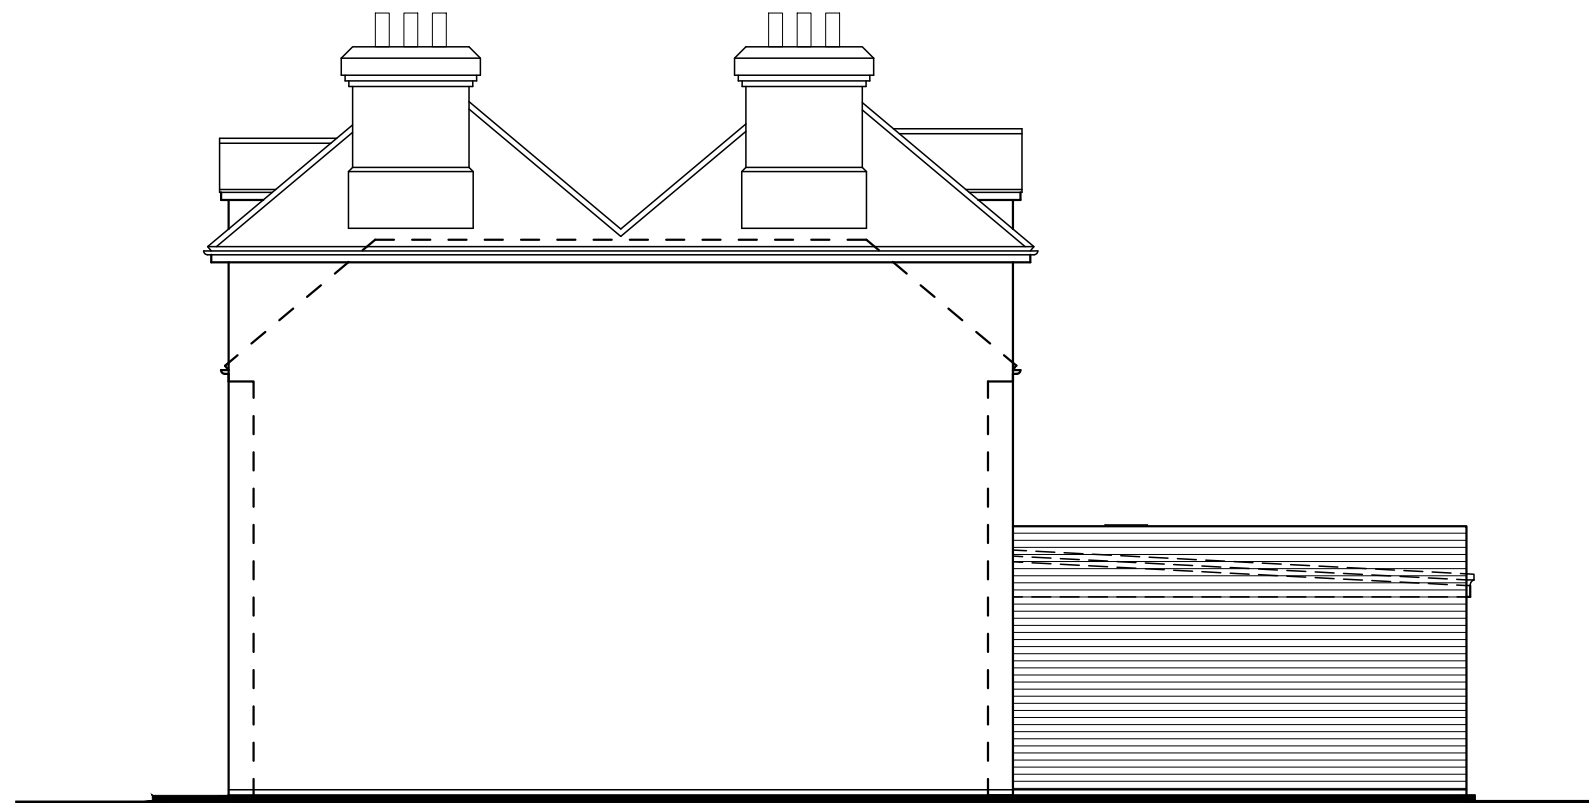

WEST



SOUTH

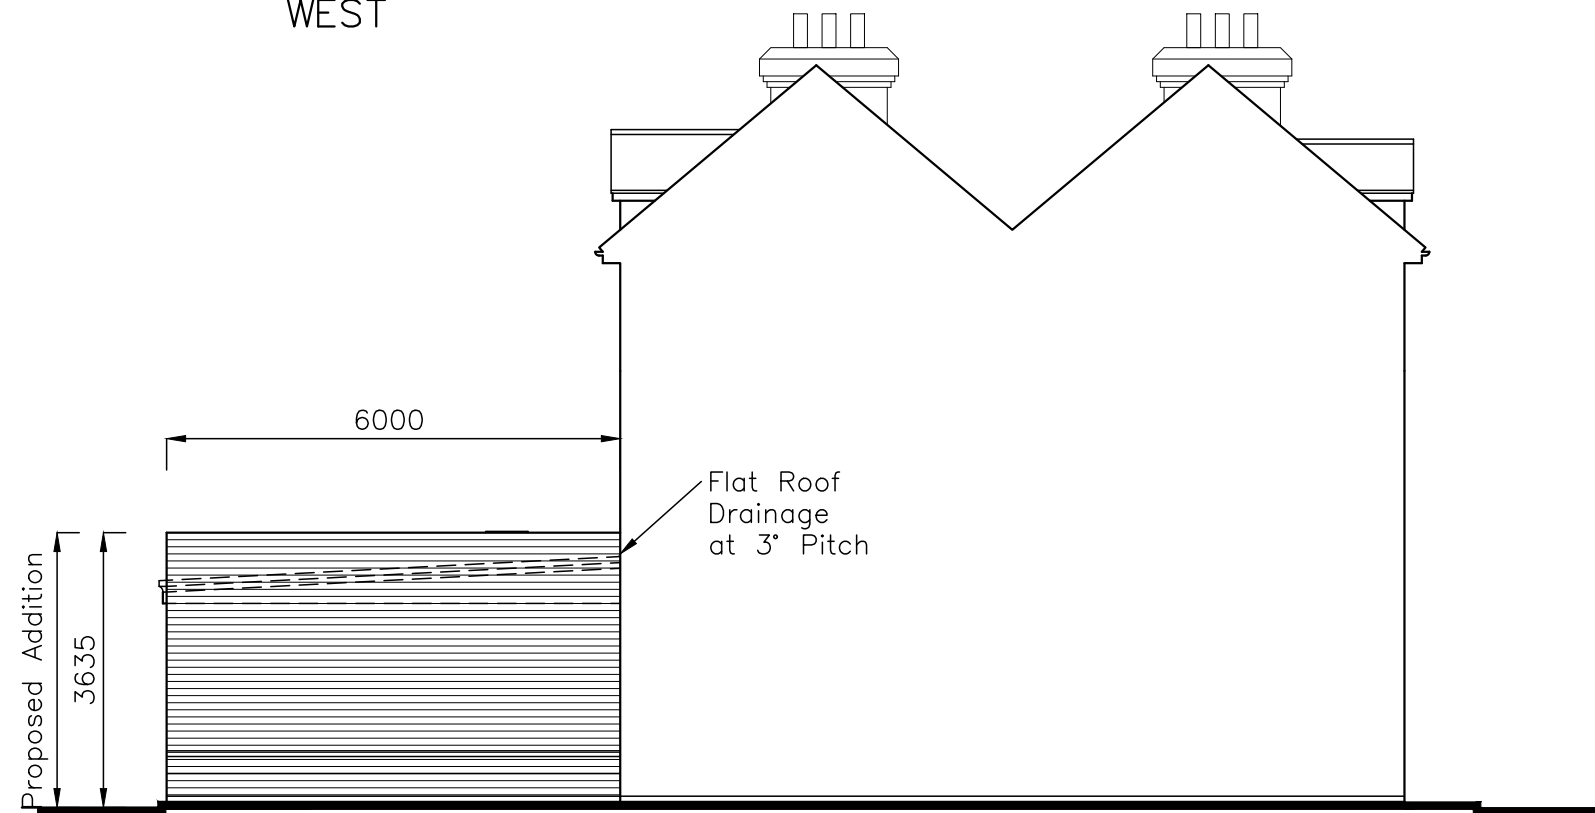

EAST

DCLG: Permitted Development Rights for Householders (Technical Guidance) Class A (d): For the purpose of measuring height, the eaves of a house are the point where the lowest point of a roof slope, or a flat roof, meets the outside wall.

The height of the eaves will be measured from the ground level at the base of the external wall of the extension to the point where the external wall would meet (if projected upwards) the upper surface of the roof slope. Parapet walls and overhanging parts of eaves should not be included in any calculation of eaves height.

2A Hollow Lane
Hayling Island
Hampshire
PO11 9AA

PROPOSED ELEVATIONS

Revisions	a) Height Revisions/20.04.18/SAR	e) PD Revisions/
	b) Client amendments/05.06.18/SAR	17.08.18/SAR
	c) Lantern revisions/19.06.18/SAR	
	d) Planning drawings/03.07.18/SAR	

CAD

Critchley Architecture And Design
Contact: 02392 474 919 | info@caad.online

The Old Brewery, 15E South Street, Havant, PO9 1BU



Scale A3 = 1:100
Drawn JHL/SAR
Date 09/04/18

18027-501

E

10m

20m

30m

40m