


HAVANT BOROUGH COUNCIL
17 AUG 2018
RECEIVED

Do not scale.


Existing materials;
Walls;
Render.
Doors & Windows;
uPVC Double glazed white.
Rain water goods black, fascias
White.
Roofs
Pitched concrete double roman.
Proposed;
To match existing.



South
Elevation

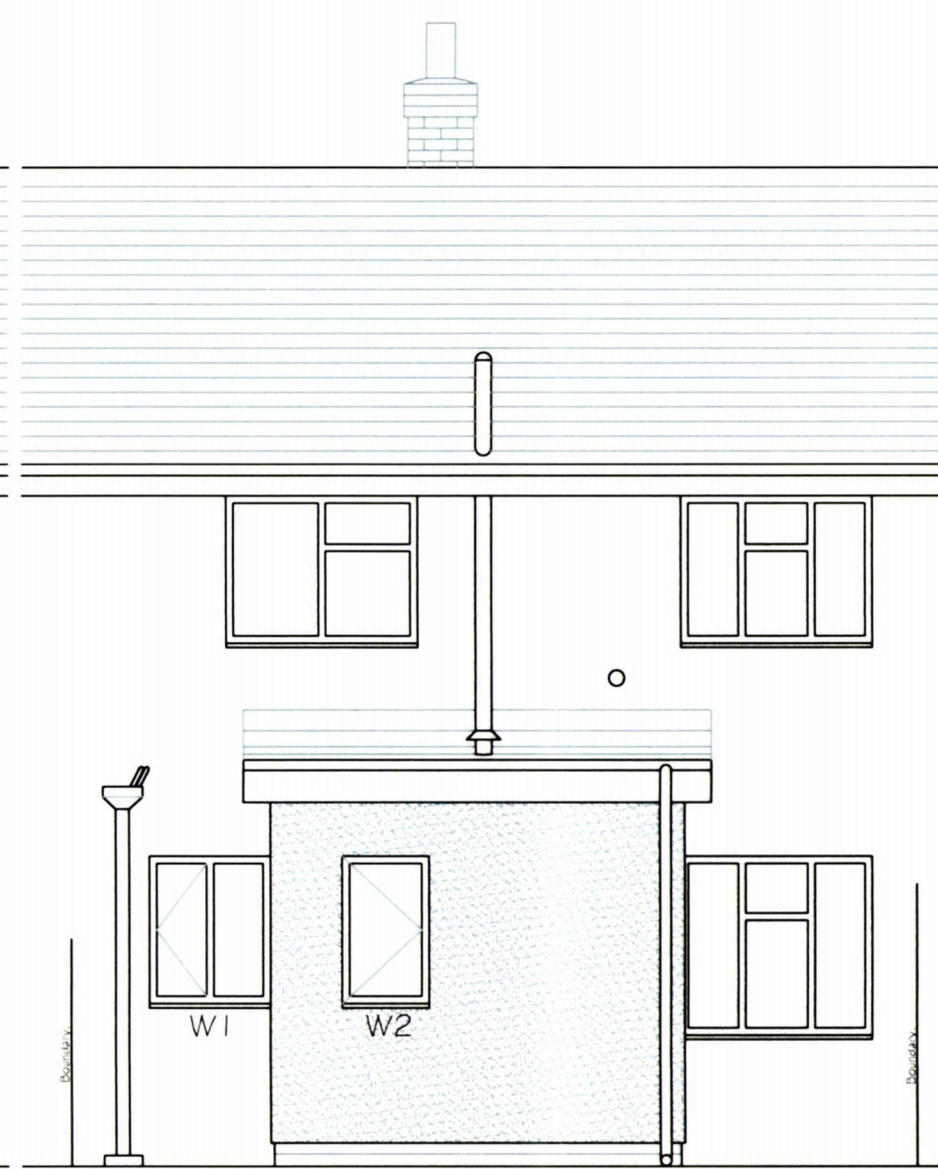


North
Elevation

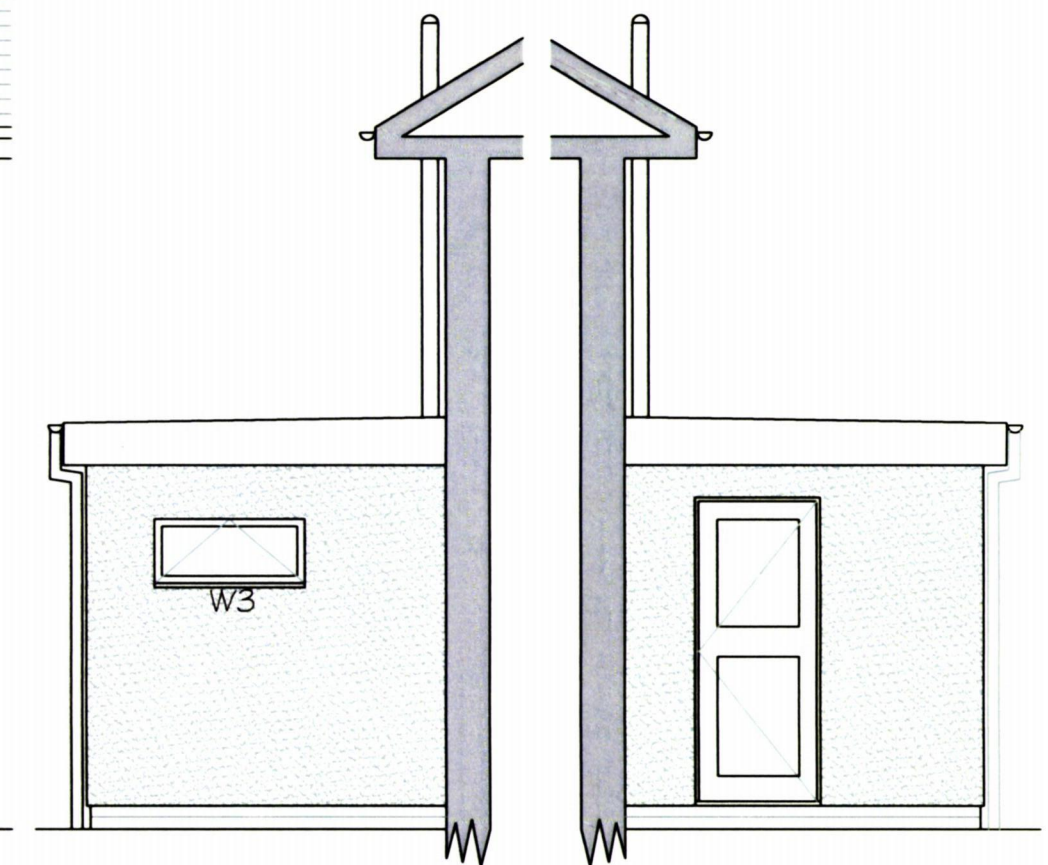

West
Elevation

East
Elevation

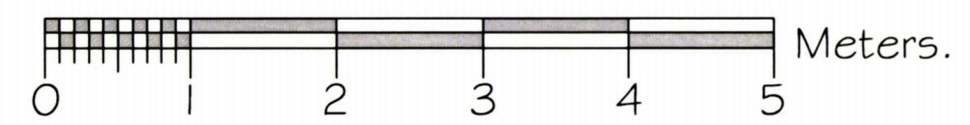

Job Title Mr & Mrs Hooper, 28, Finchdean Road, Hampshire, PO9 4AA.	Scale 1:50	Date Aug' 18
	Drawn R.K.	checked --
 Millbrook HEALTHCARE	Drawing Title Proposed Elevations.	
	Drawing No. 002	Rev. --

Millenium House,
2A Sunrise Business Park,
Higher Shaftesbury Road,
Blandford, Dorset, DT11 8ST
Tel; 03330 030 010.