


External Materials

Hard Landscaping

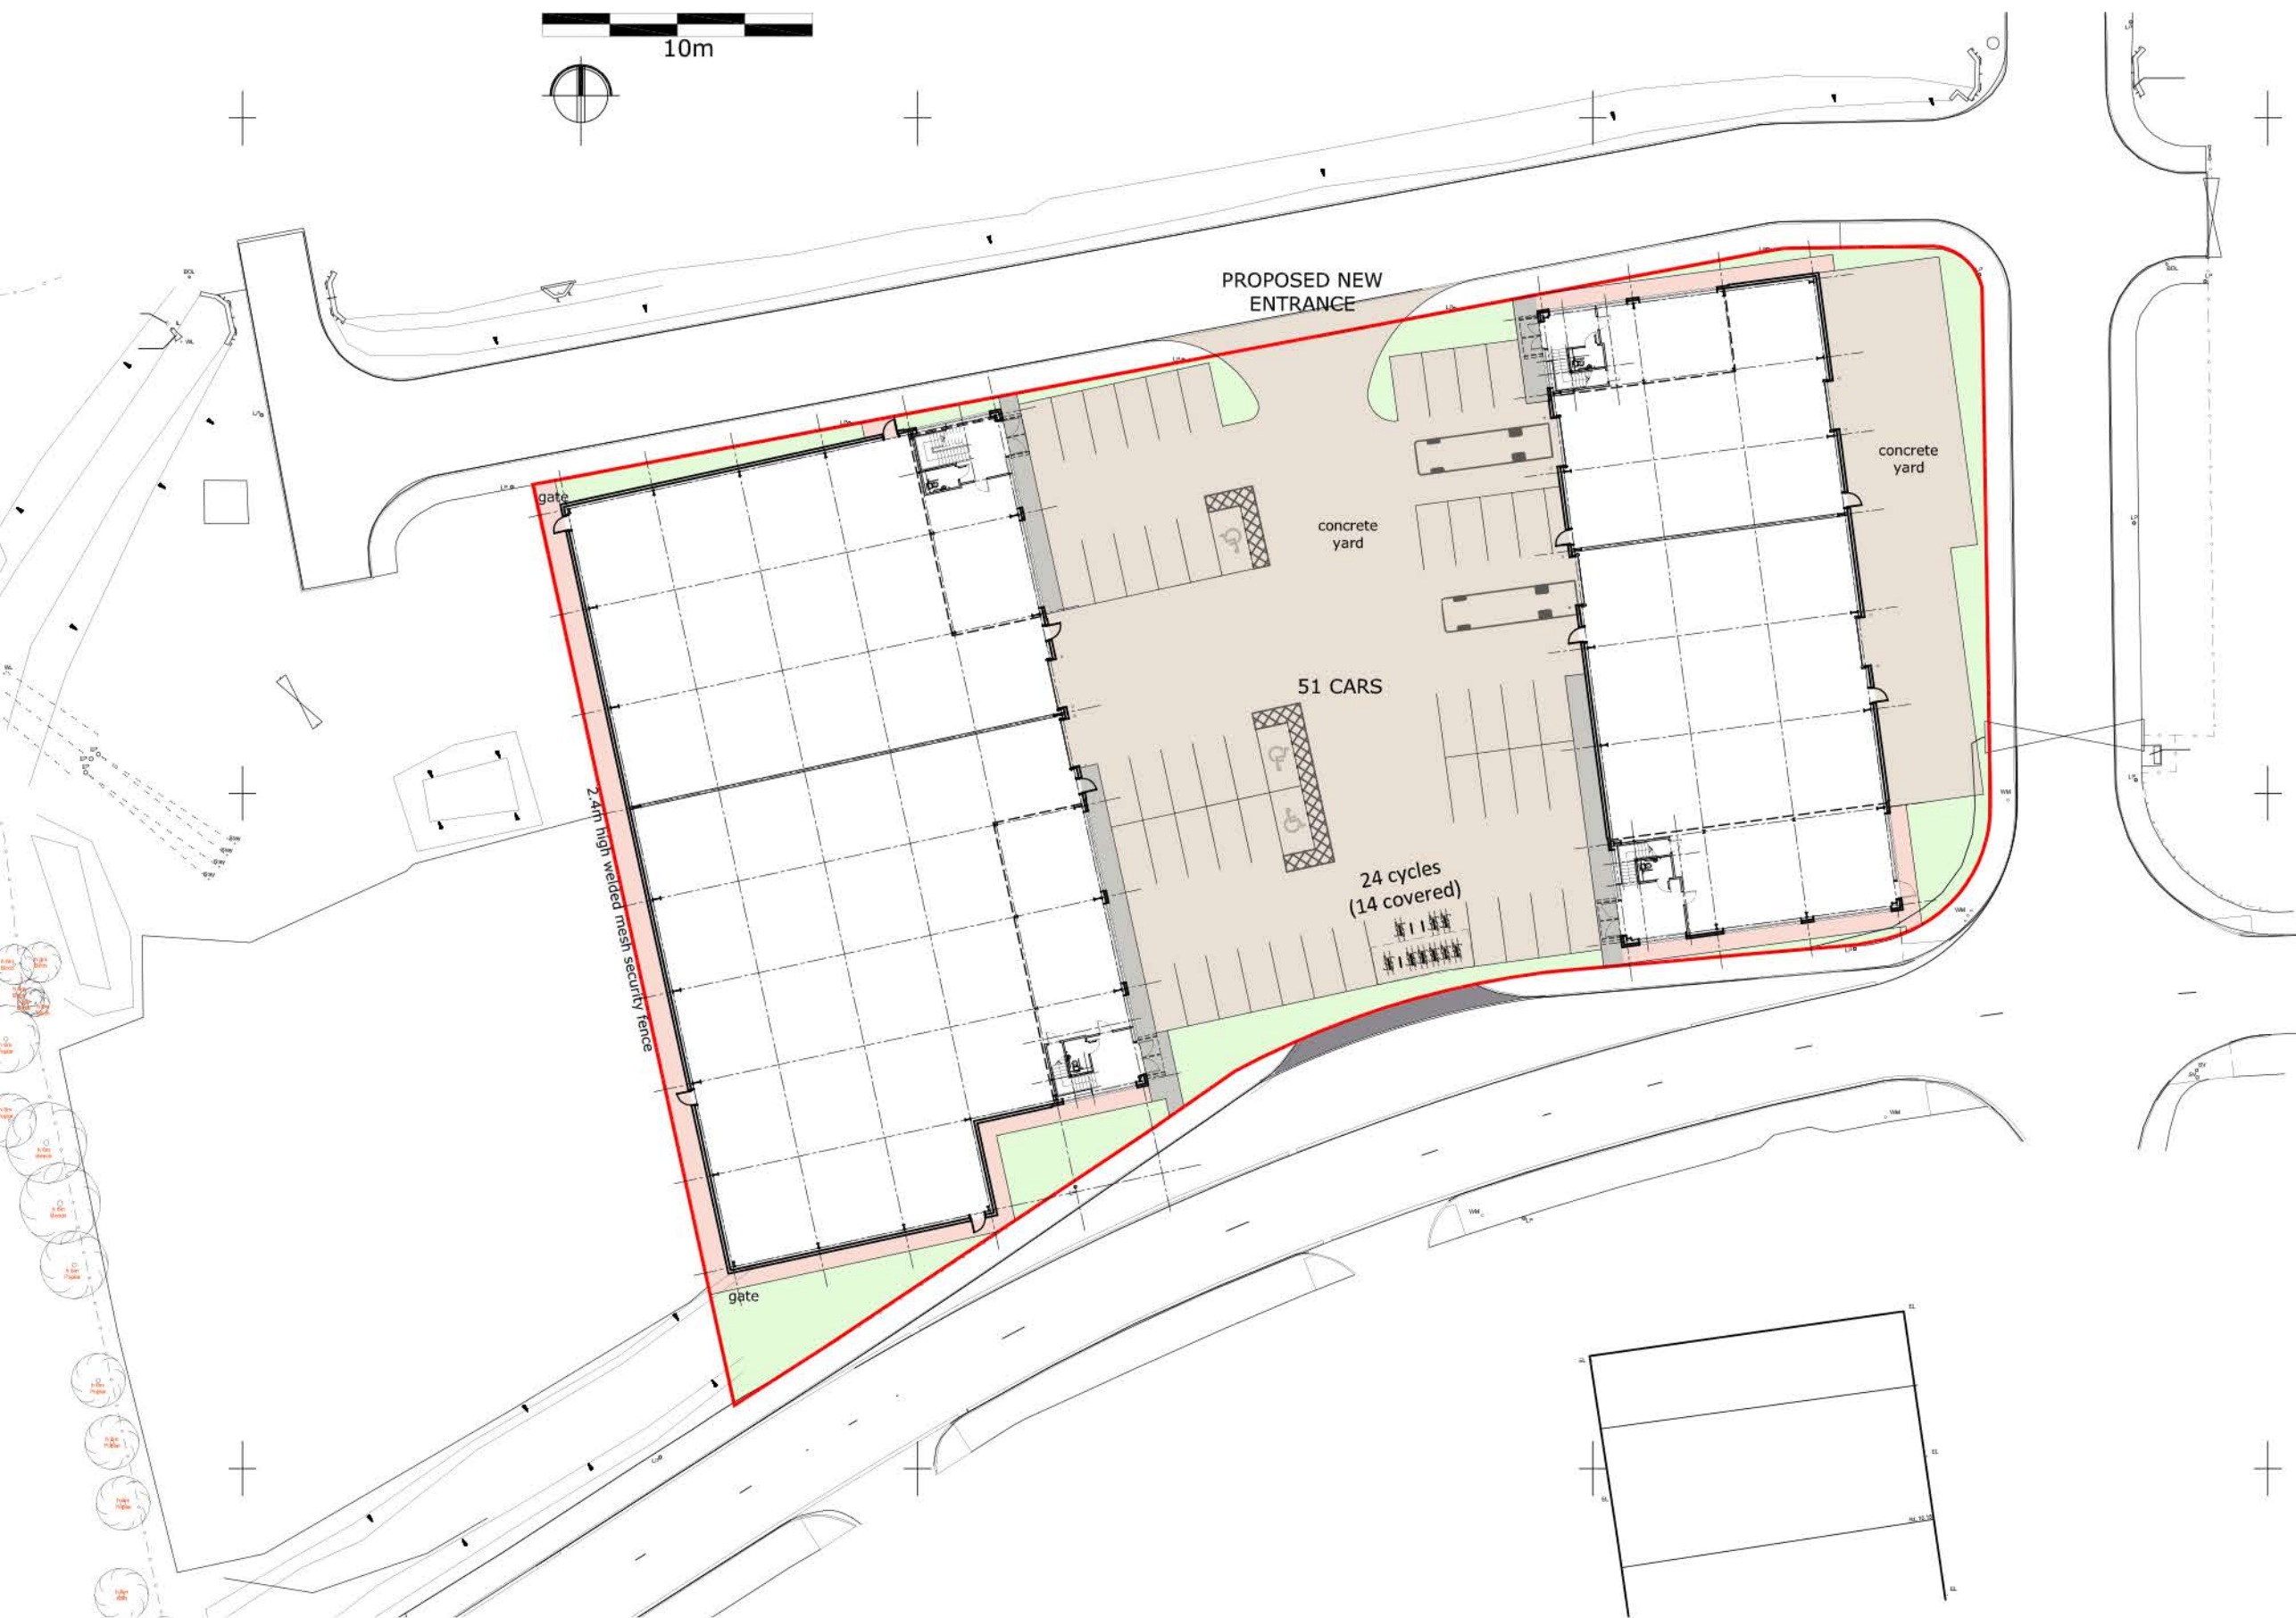

KEY:

- IN SITU CONCRETE WITH LIGHT BRISHED FINISH WITH WHITE PAINTED LINES
- TARMAC FINISH TO MATCH
- MARSHALLS CONCRETE BLOCK PAVING COLOUR: CHARCOAL
- GRAVEL
- SOFT LANDSCAPING

Harts Farm Way
Havant

HARD LANDSCAPING PLAN
18079-HL-001 10 September 2018

Planning references:
APP/18/00287

hale

ARCHITECTURE | DESIGN MANAGEMENT