

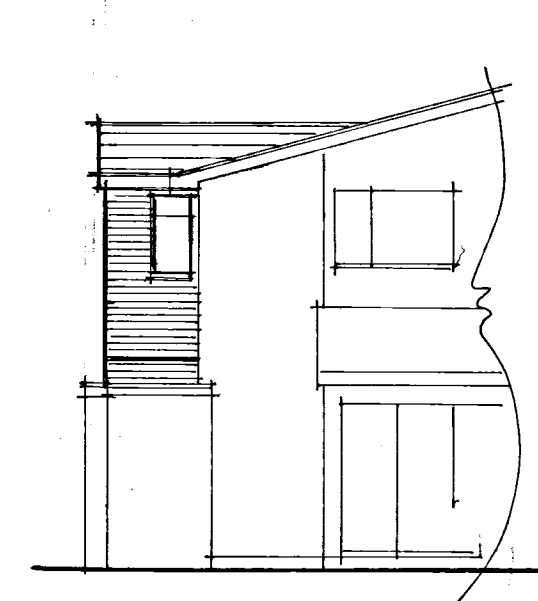
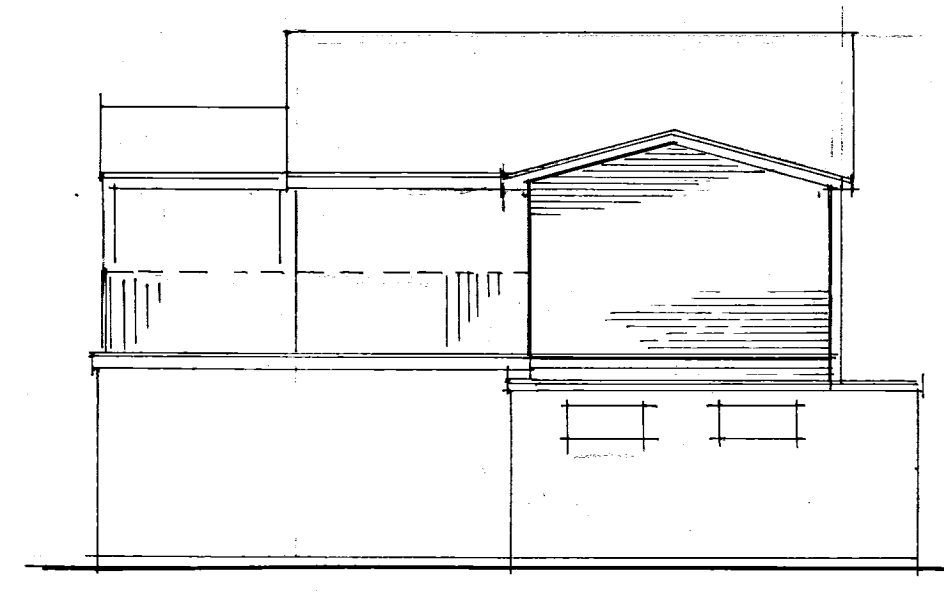
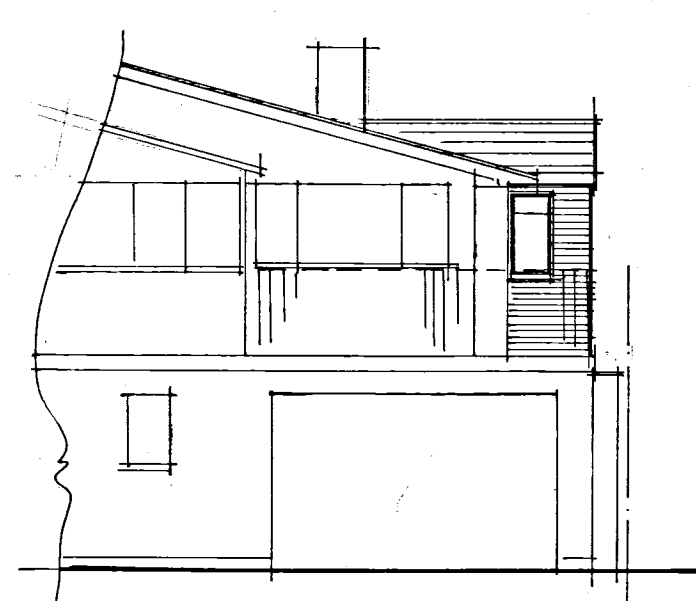
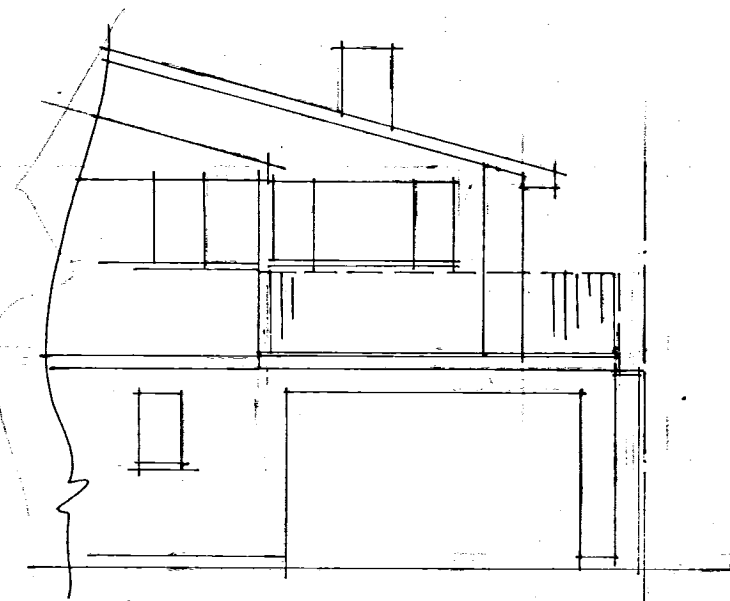
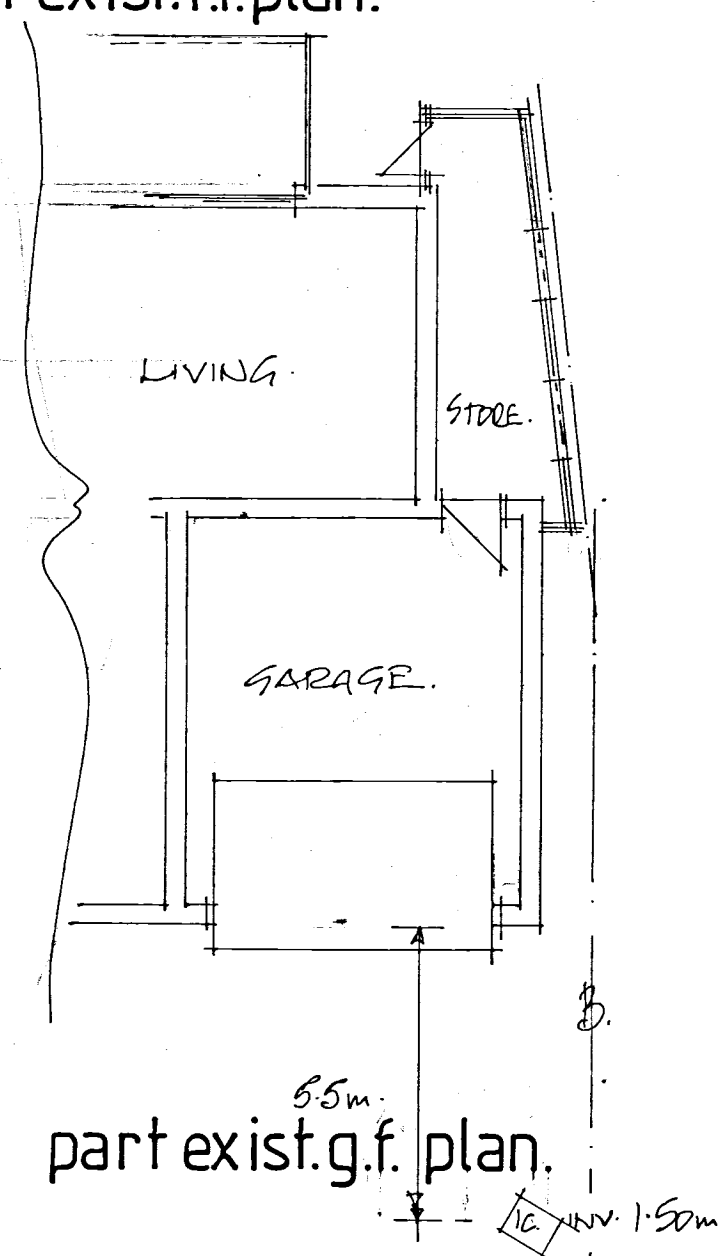
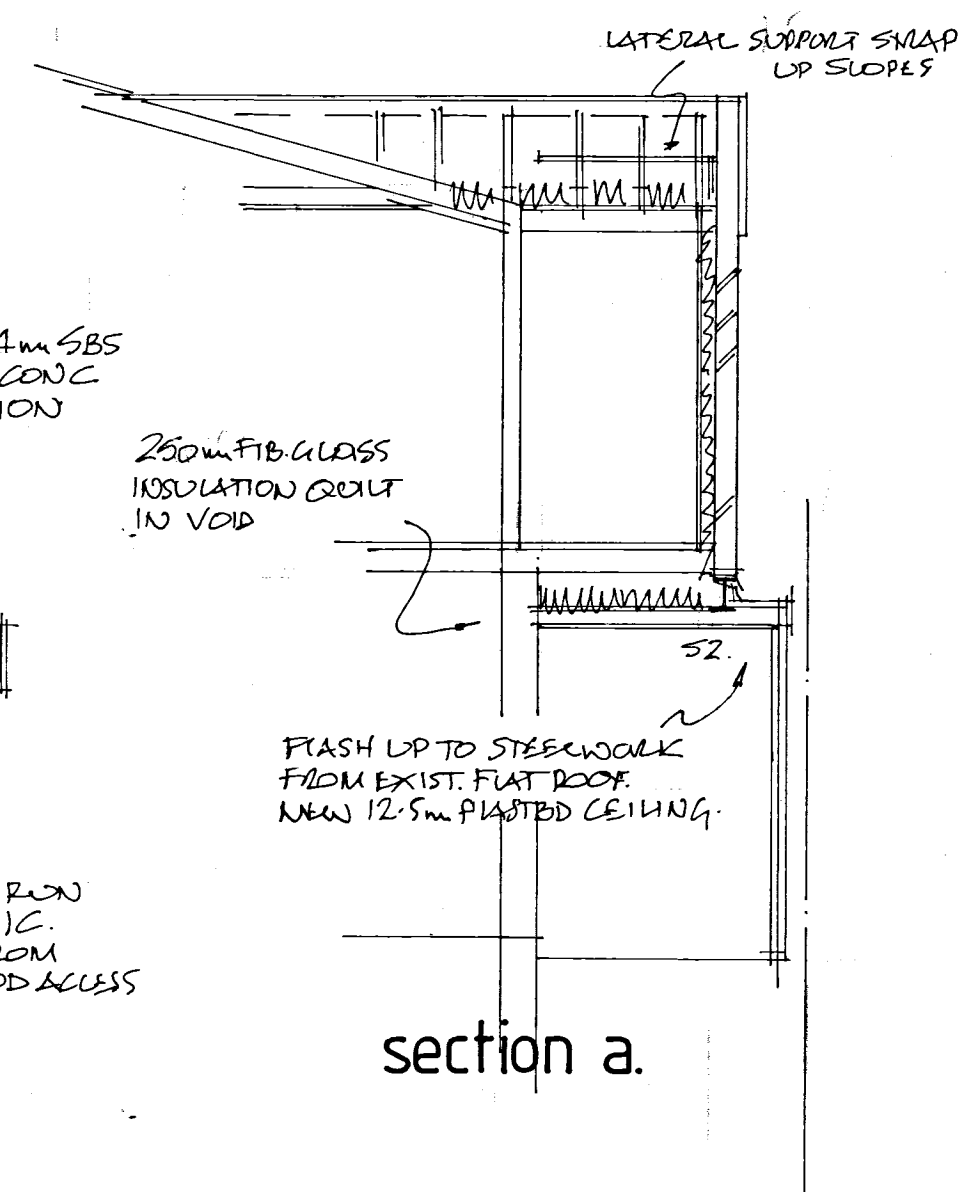
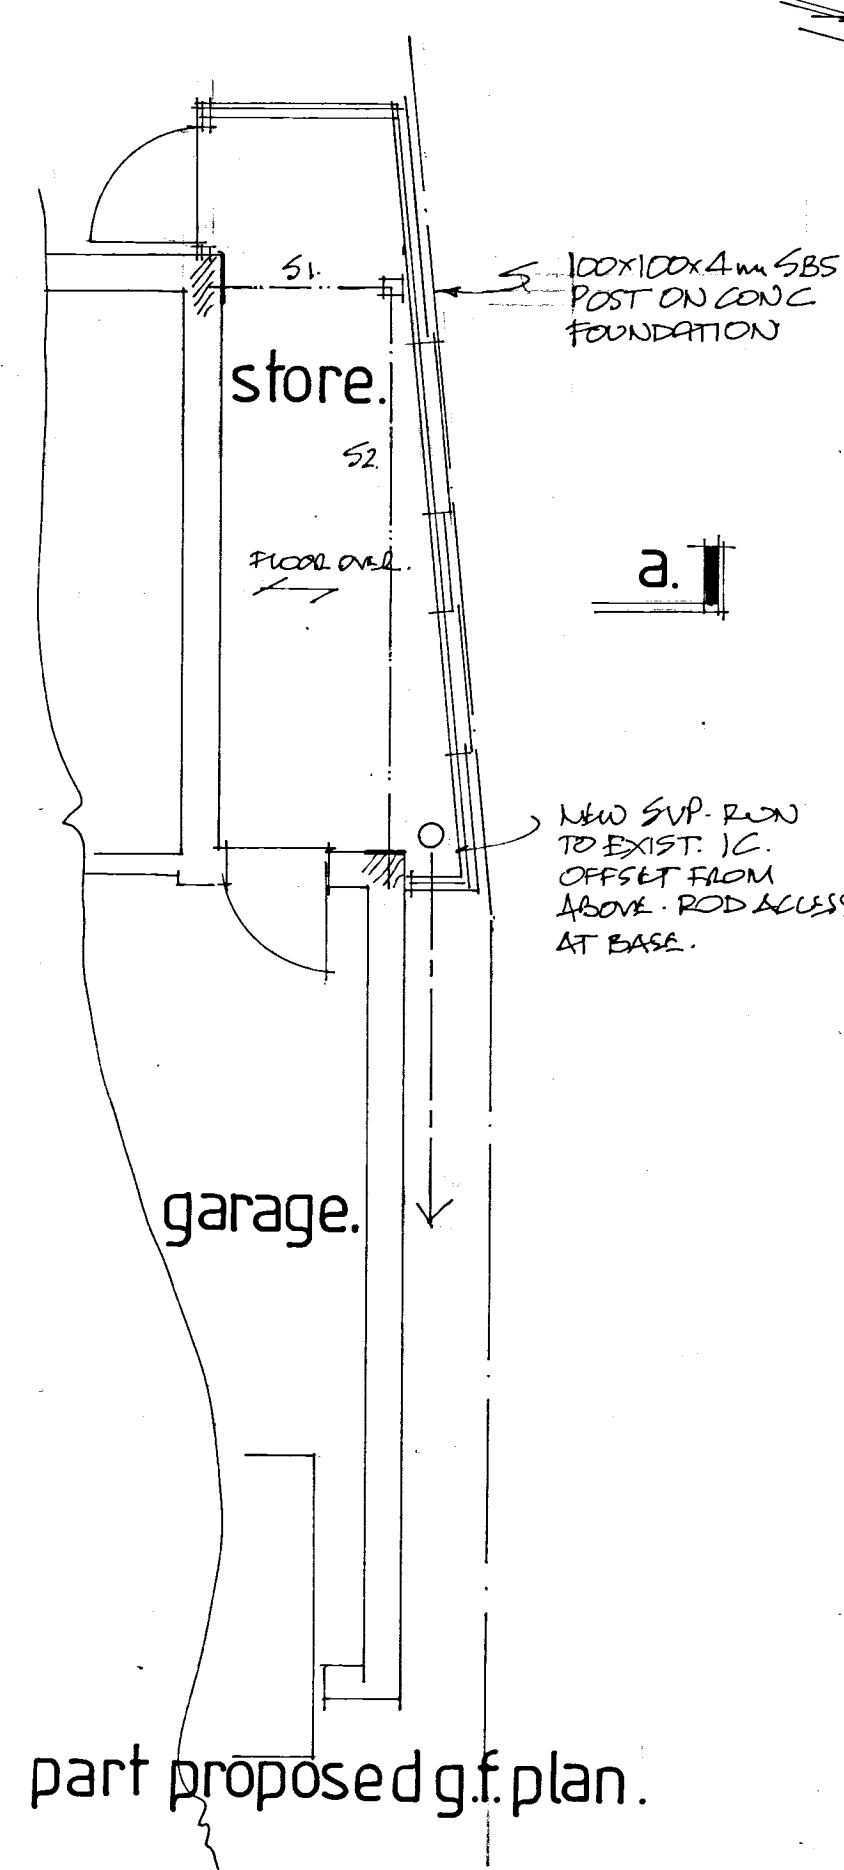


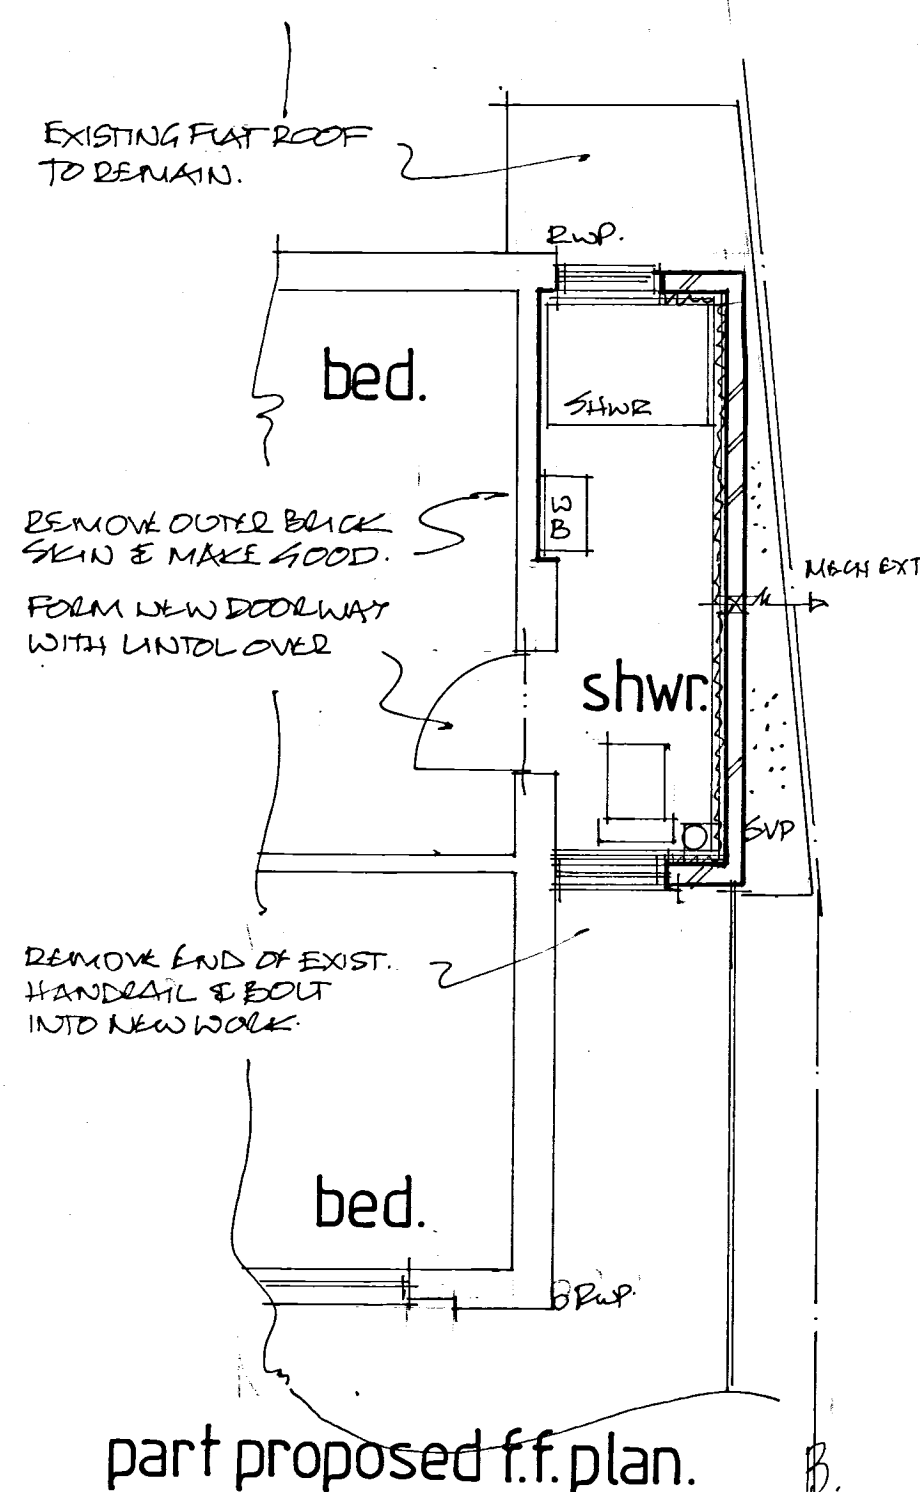

ALL DIMENSIONS TO BE CHECKED ON SITE.
ANY DISCREPANCIES ARE TO BE MADE KNOWN
TO THE SURVEYOR AS SOON AS POSSIBLE.

SEE STRUCTURAL CALCULATIONS FOR STEEL OR
TIMBER DETAILS. THE CONTRACTOR IS TO
SITE MEASURE ALL STRUCTURAL MEMBERS
AND/OR STAIRCASE, BEFORE ORDERING.

CONTRACTOR IS TO CONFIRM THAT ALL NECESSARY LOCAL AUTHORITY APPROVALS HAVE BEEN OBTAINED BEFORE COMMENCING WORKS. COMMENCEMENT OF ANY WORKS PRIOR TO THIS IS ENTIRELY AT THE CLIENTS OR CONTRACTORS RISK. CHANGES TO THE SCHEME CARRIED OUT WITHOUT THE SURVEYORS APPROVAL MAY INVALIDATE THEIR LIABILITY.

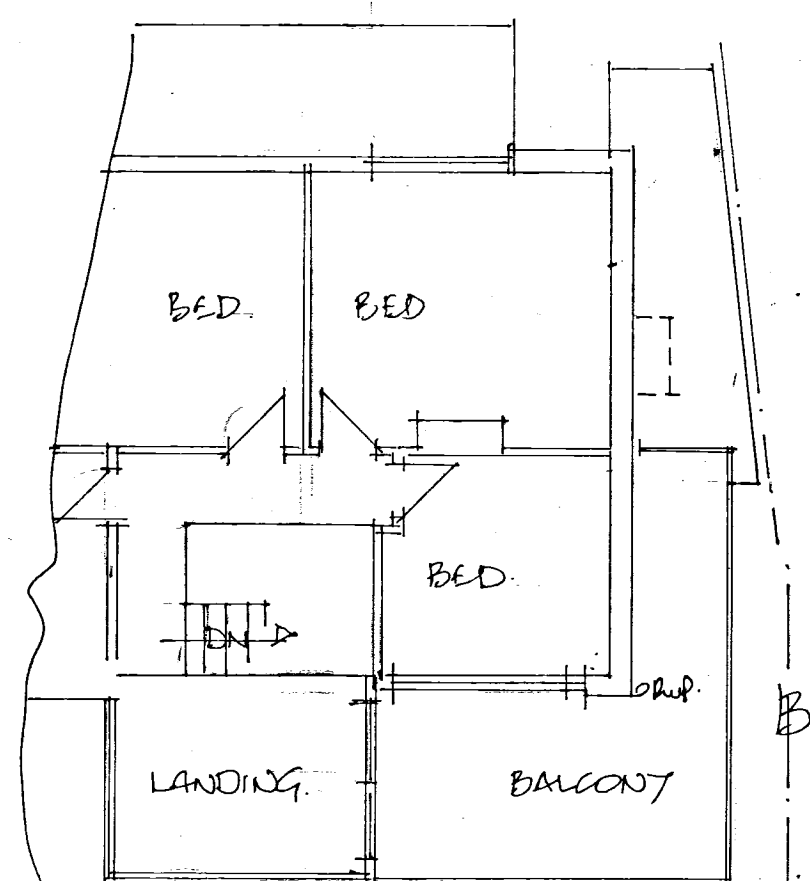

FOR MAIN NOTES SEE SEPARATE A4 SHEET

0 1 2 3 4 5 scale 1:50. m.
0 2 4 6 8 10 scale 1:100. m.

A		
	Date	Revision
© copyright		
THORNS YOUNG		
ARCHITECTURAL		
THORNS-YOUNG LTD		
CHARTERED BUILDING CONSULTANTS		
Website: www.thornsyounge.co.uk		
Fareham	Portsmouth	
21 Middle Road	232 London Road	
Park Gate	North End	
SO31 7GH	PO2 9JQ	
Tel: (01329) 888 332	Tel: (02392) 672 883	
Client		
DR. I. SHEIK		
Job Title		
388 LONDON ROAD WATERLOOVILLE		
Drawing Title		
PROPOSED FIRST FLOOR EXTENSION		
Scale 1:100 & 1:50 AT A2		
Date JUNE 18	Drawn by BT	
Org. No. 2104.18		Rev.