


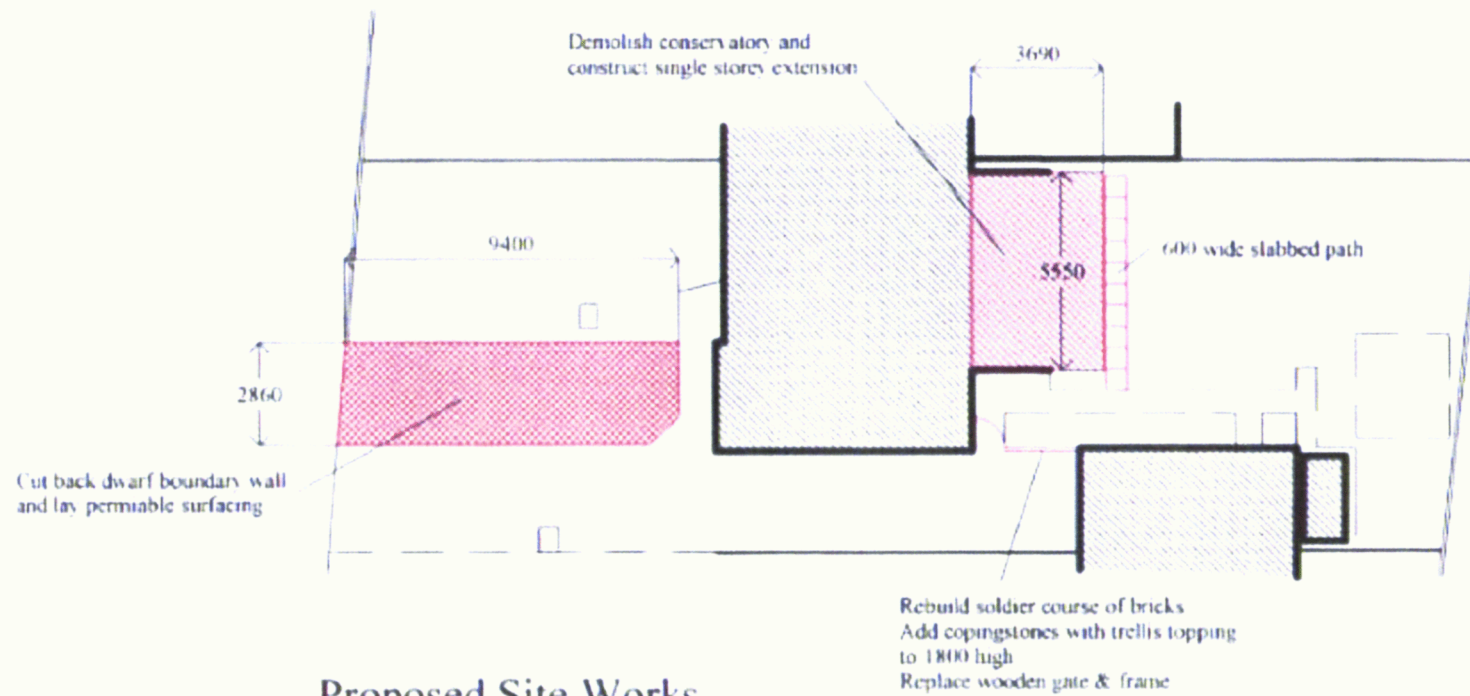

Proposed Site Works



Scale 1:200